




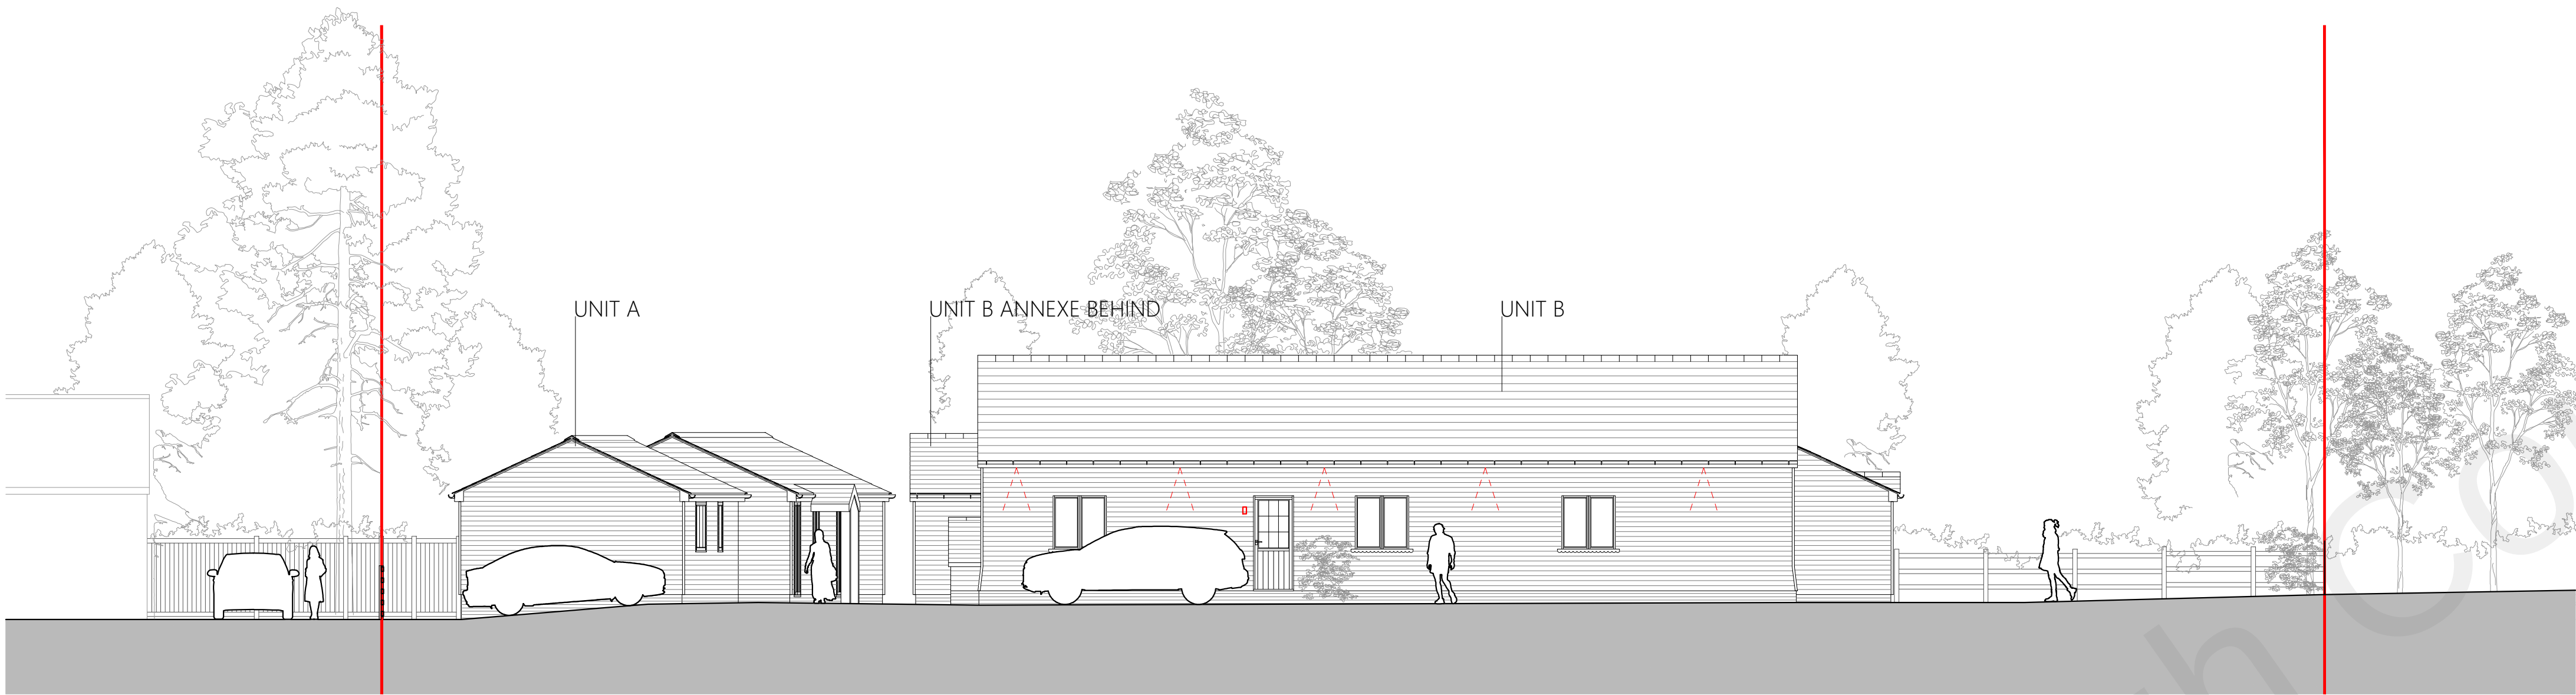

ELEVATION E01
SCALE 1:100

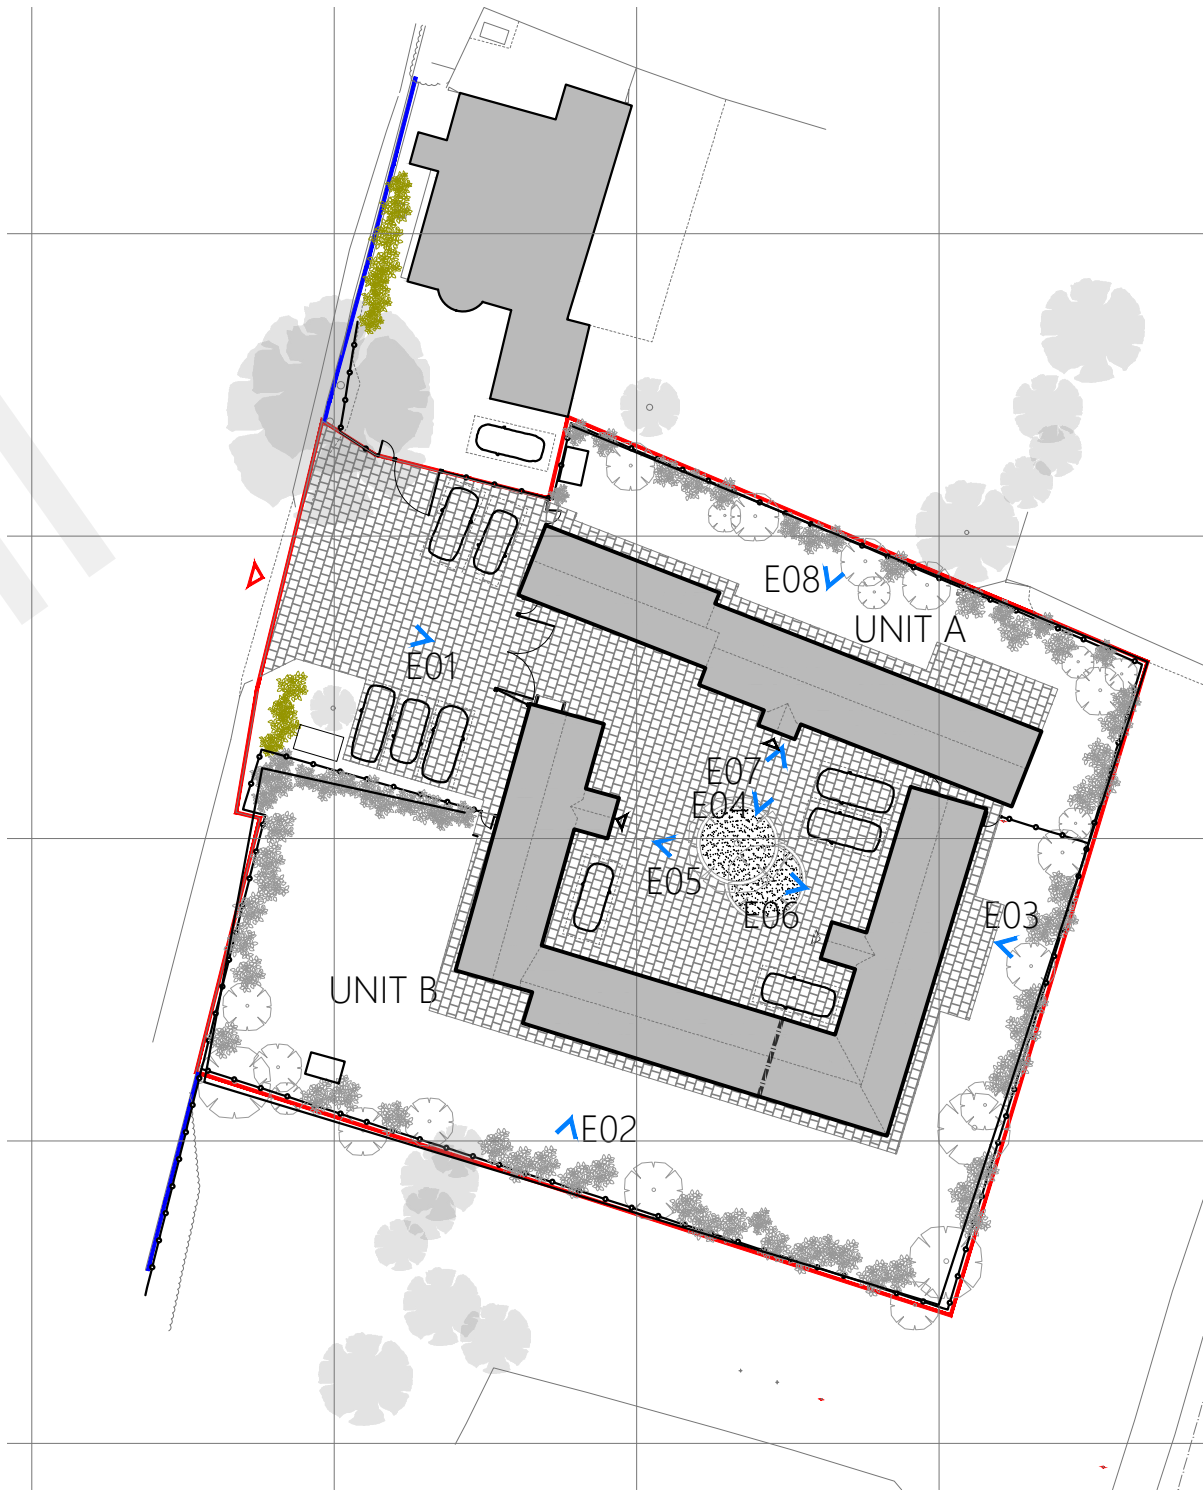

ELEVATIONS KEY PLAN

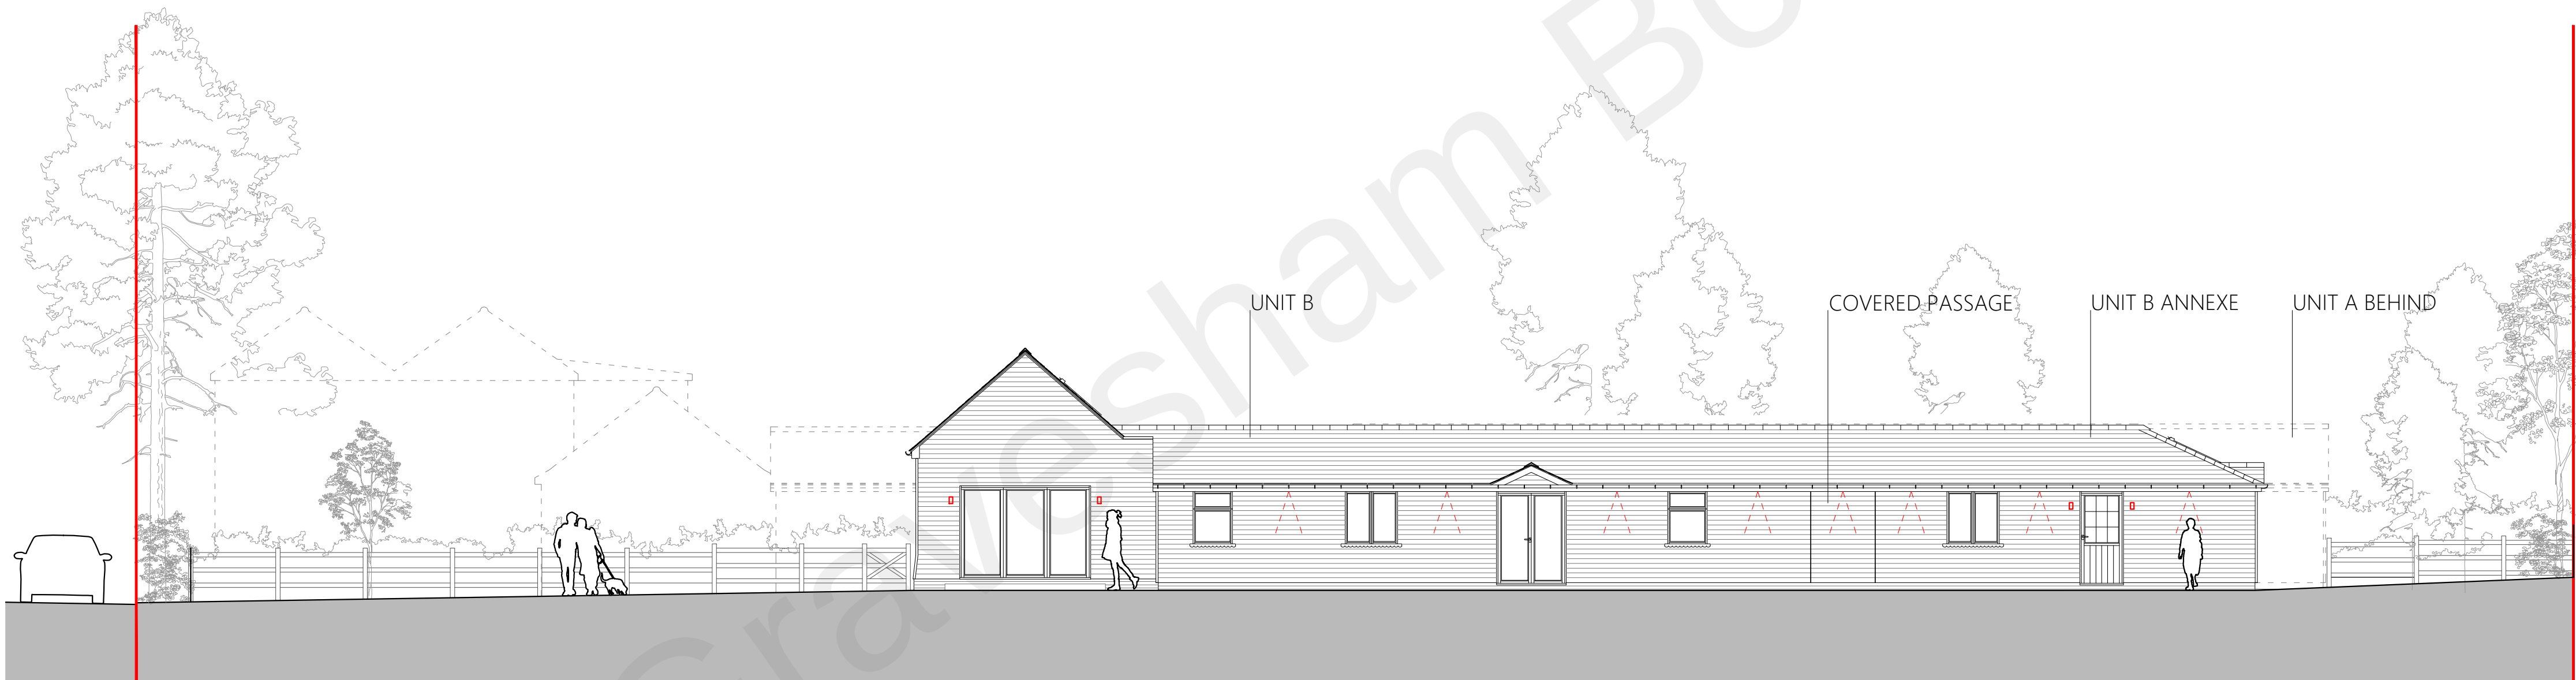

ELEVATION E02
SCALE 1:100

LIGHTING KEY

- Single adjustable wall light
powder coated aluminium, black
154mm H x 78mm W
4.5W warm white 2700K LED 35°
fitted near entrance doors
& doors to garden
- IP65 rated outdoor LED soffit light 100mm Ø
powder coated aluminium, black
4.5W warm white 3000K LED 38°
tilt adjustable

KEY	
Site Boundary	

REV	DRAWN	CHECKED	DATE	AMENDMENTS
1	VC	MK	27.01.23	Shown external lighting

SCALES	
1:100	0 1 2 5 10 m

NOTES	
These drawings and notes should be read in conjunction with all of the following: 1. Graceland Design's Building Regulations drawings. 2. Do not scale any dimension from any drawing. 3. Verify all dimensions on site before commencing any work or preparing any detail drawing. 4. All fabrication drawings to be agreed by Graceland Design. 5. All building materials, components and workmanship are to comply with the relevant British Standards Codes of Practice and appropriate manufacturer's recommendations. 6. Commissioning Certificates are required for the insulation of the boiler and hot water system together with an operation and maintenance instruction manual. 7. All works is to comply with current building regulation and NABRC requirements.	

PROJECT Mr Leydon		SITE ADDRESS South Street Farm, Wrotham Road, Meopham, Gravesend, DA13 0QJ		graceland design Unit 11 Brunswick Industrial Centre Brunswick Road Ashford Kent TN23 1ED info@gracelanddesign.co.uk Tel 01233 612876	
STAGE Planning		CONTENT Plan		DRAWN BY VC	
DRAWING Elevations Key Plan Elevation E01 Elevation E02		CHECKED BY MK		SCALE @A1 1:100	
DRAWING NUMBER 1040/A1/20		DATE 27.01.2023		REVISION -	