


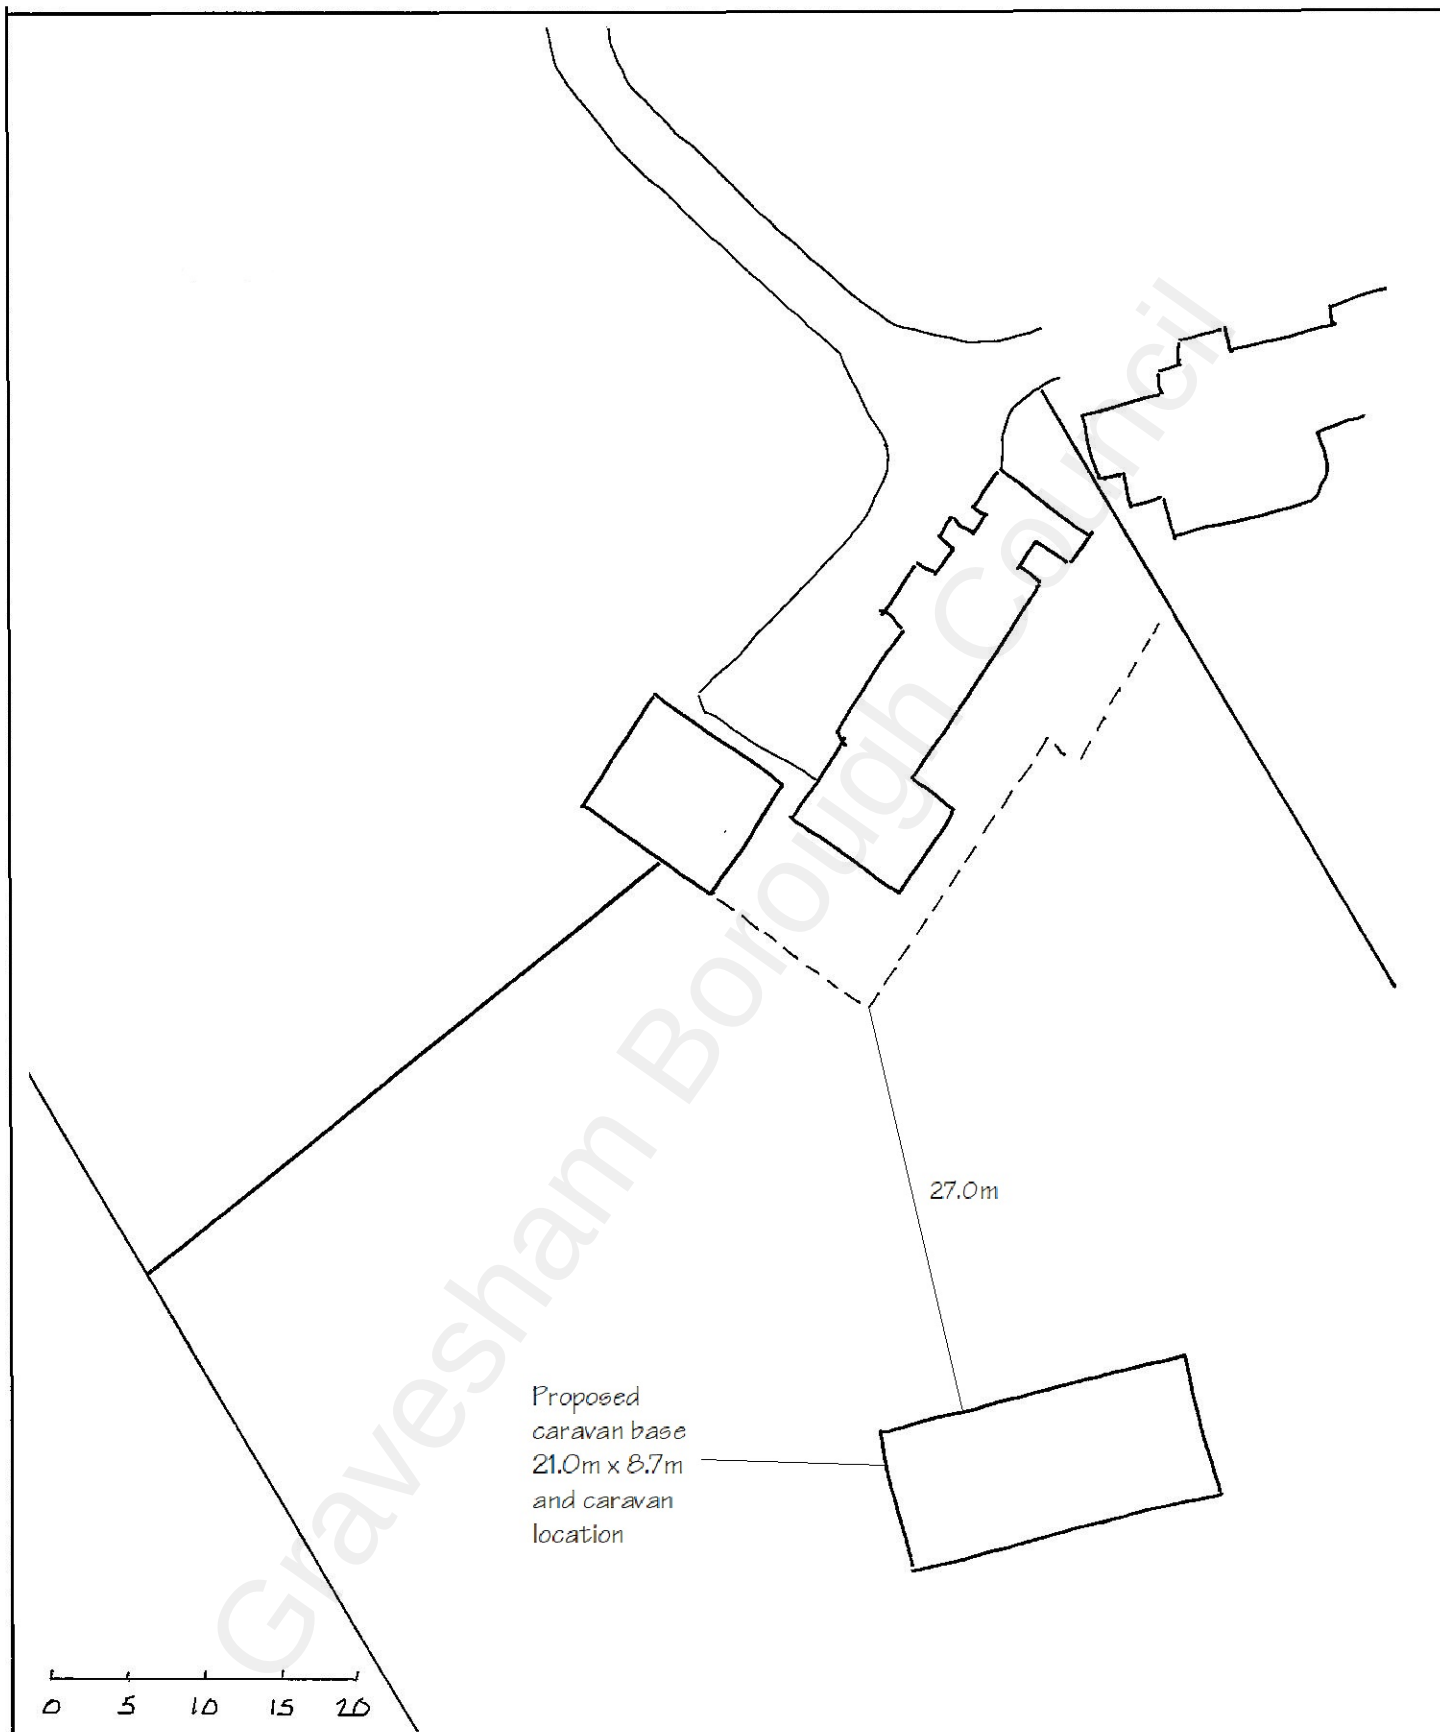

BLOCK PLAN

LARK RISE, PONDFIELD LANE
SHORNE DA12 3LD



**SPEER DADE PLANNING
CONSULTANTS**

roy@speerdade.co.uk
01273 843737



Drawing no SD/1

Scale 1 : 500 (A4)

Crown copyright reserved