
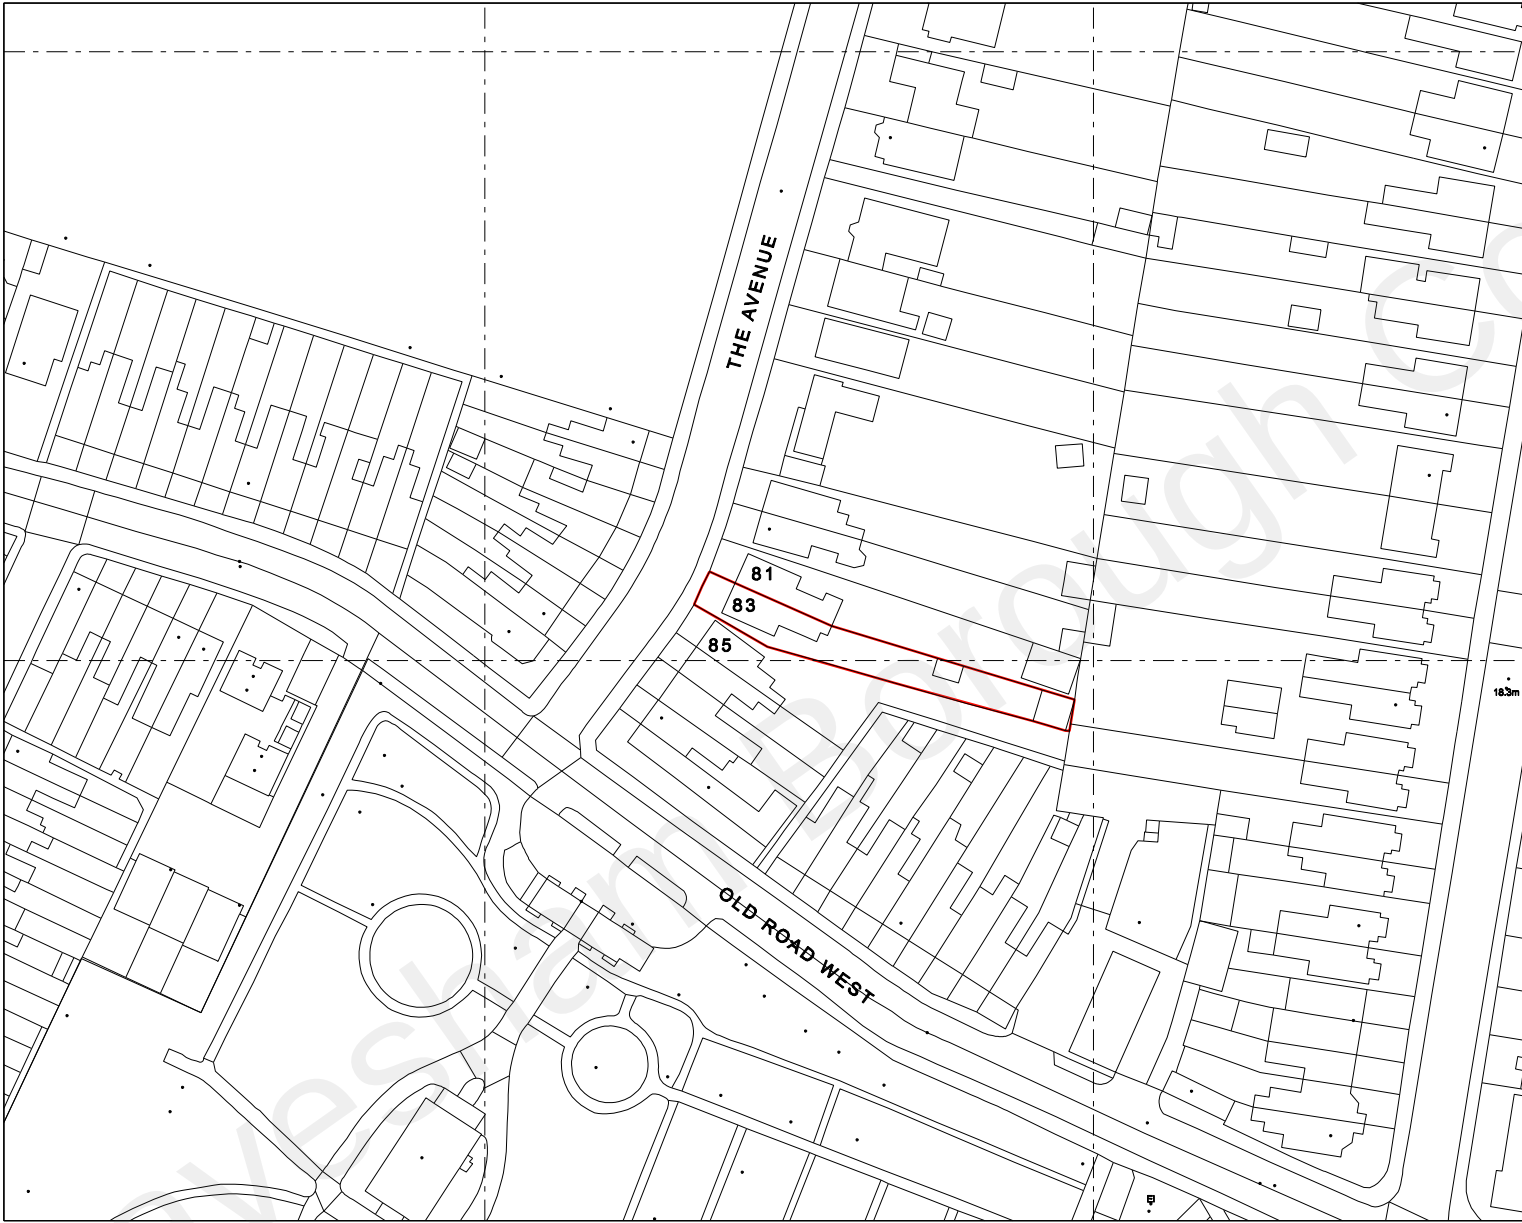


THIS DRAWING IS TO BE READ IN CONJUNCTION WITH ALL THE RELEVANT CONSULTANTS AND/OR SPECIALIST DRAWINGS OR DOCUMENTS AND ANY DISCREPANCIES OR VARIATIONS ARE TO BE NOTIFIED TO FRANK AMANKWAH BEFORE THE AFFECTED WORK COMMENCES.

ALL DIMENSIONS ARE TO BE CHECKED ON SITE

NOTES

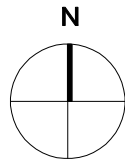

01 SITE LOCATION PLAN
Scale 1:1250



©Crown Copyright and database rights 2021 OS Licence no. 100019980

P1	FOR PLANNING	APR 22
----	--------------	--------

Rev	Description	Date
-----	-------------	------

NOVATE | ACS
ARCHITECTURE & CONSTRUCTION SERVICES
6B PARKWAY | ST ALBANS
PORTERS BAR | HERTS | AL3 6PA

DRAWING STATUS
FOR PLANNING
Issued for purpose indicated. This drawing is to be read in conjunction with all consultants information. All dimensions to be checked on site.

This drawing is copyright.

JOB NUMBER:	209	FILE:	02-209
-------------	-----	-------	--------

CLIENT:	Mr and Mrs Okuta
---------	------------------

JOB:	83 THE AVENUE GRAVES END DA11 0LX
------	---------------------------------------

DRAWING TITLE
SITE LOCATION PLAN

SCALE:	1:1250 @ A3	DRAWN BY:	FA
--------	-------------	-----------	----

DATE:	FEB 2022
-------	----------

DRAWING NO:	203_PP-001-3	REV:	P1
-------------	--------------	------	----