


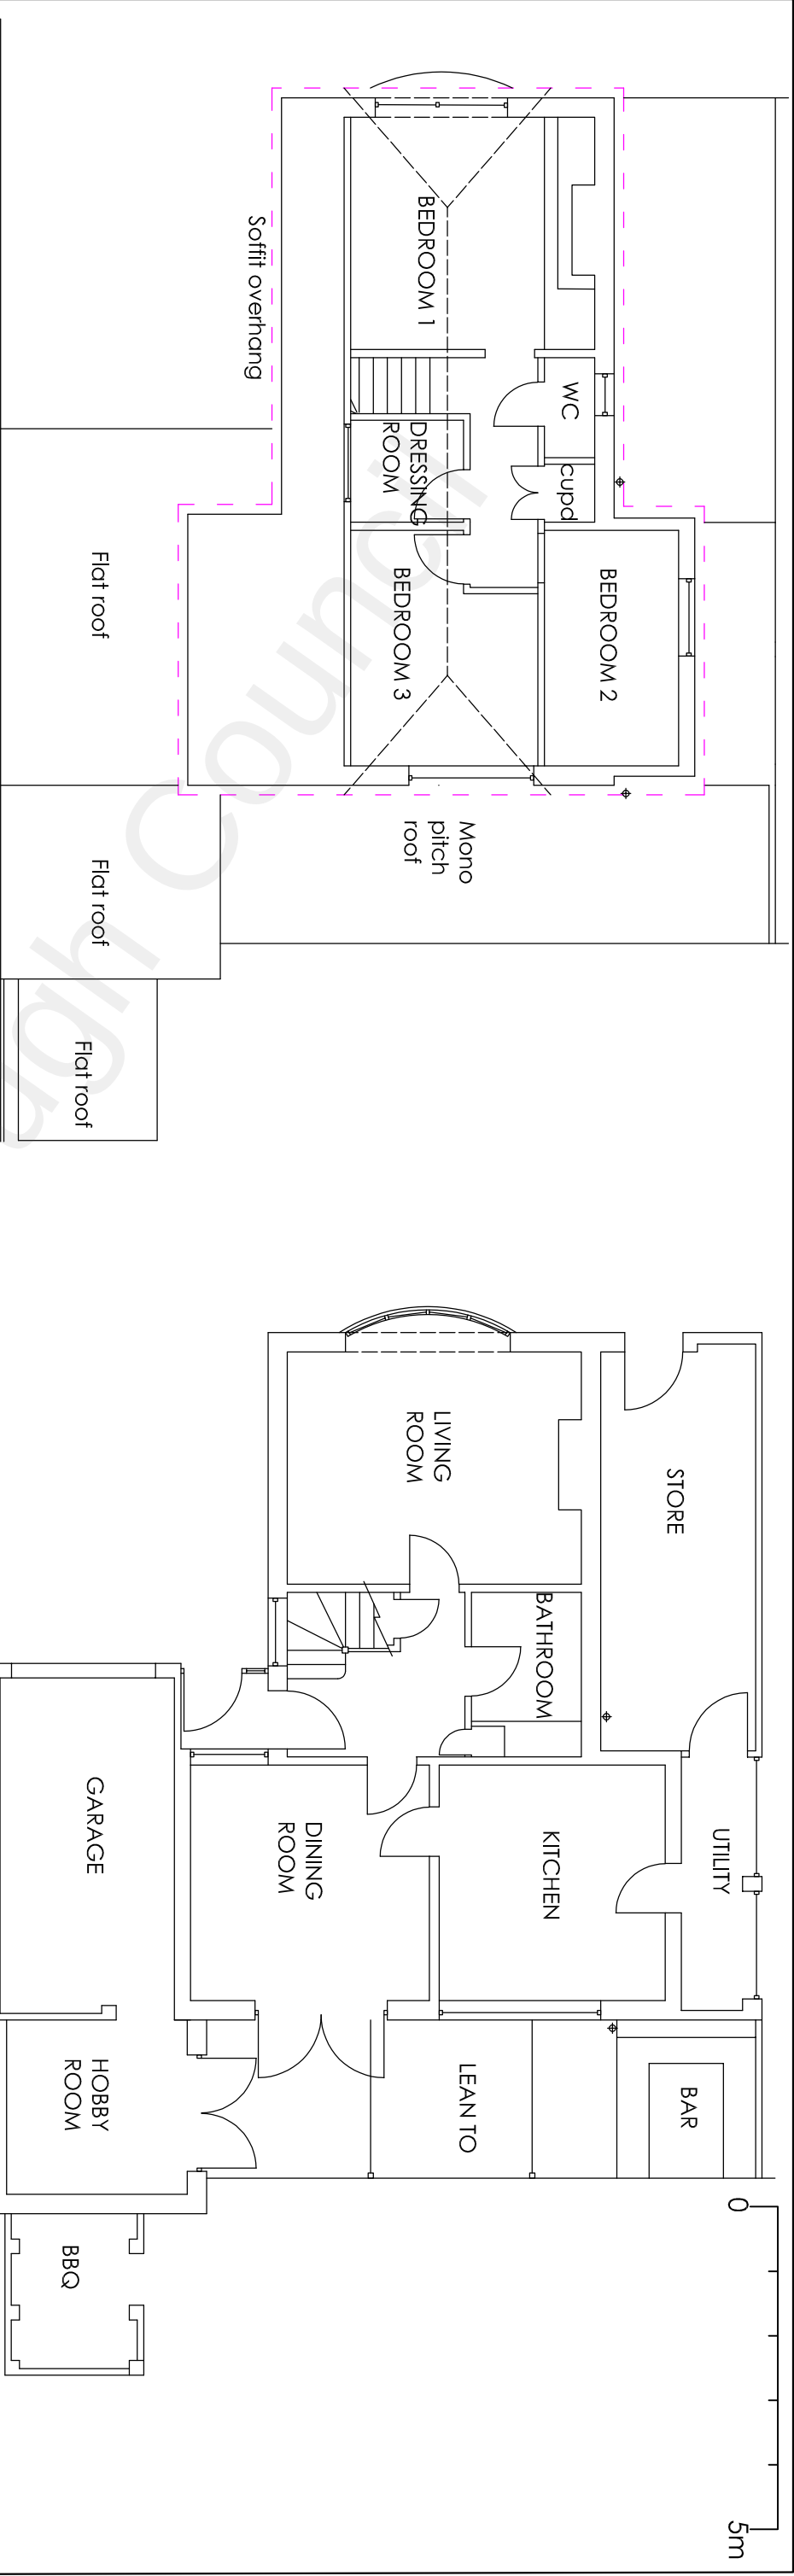

Project		77 Hever Court Road Gravesend Kent DA12 5EG		Room Above Garage, Rear Single Storey Extension and Extend Side First Floor Dormer	
Drawing Title		Site Map and Existing GF & FF plans			
Rev		Description		Date	
HC		Oct 2021		1:100 1:1250	
Drawing No.		77HCR/A3/O1			