



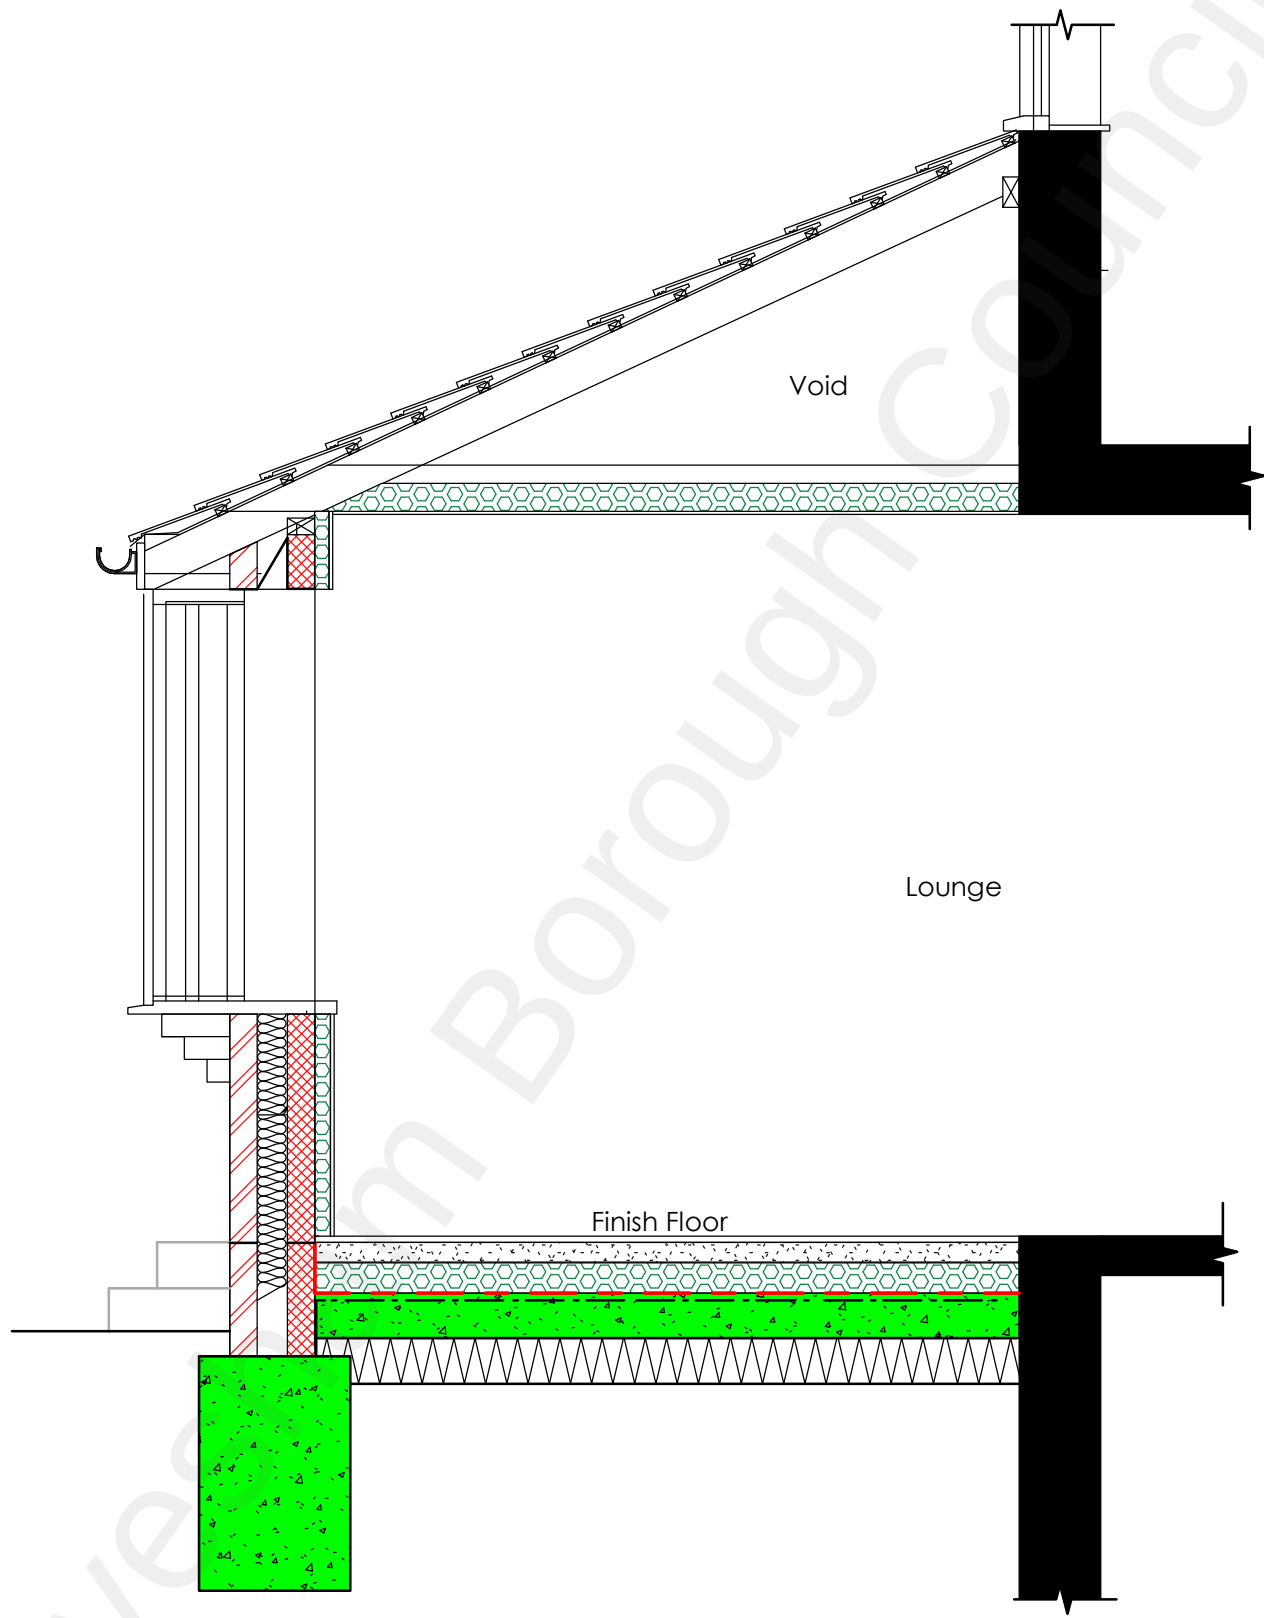

Proposed Cross Section AA
1 : 25

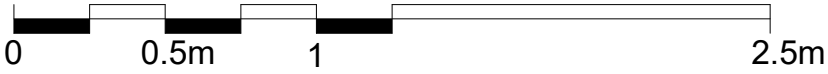

19 Ladyfields, Northfleet, Gravesend DA11 8NU	Client Miss Karisma		REF	REV
	Date FEB 2023	Sheet number PL/LFLD/SD104	Scale (@ A3) 1 : 25	
	Proposed Cross Section AA	Drawn MMK Checked by TK	Sanaa Designs 18 Grenadier Close Rainham, Kent ME8 8NQ Email - sanaadesigns@outlook.com Mobile - 07583 437570	