

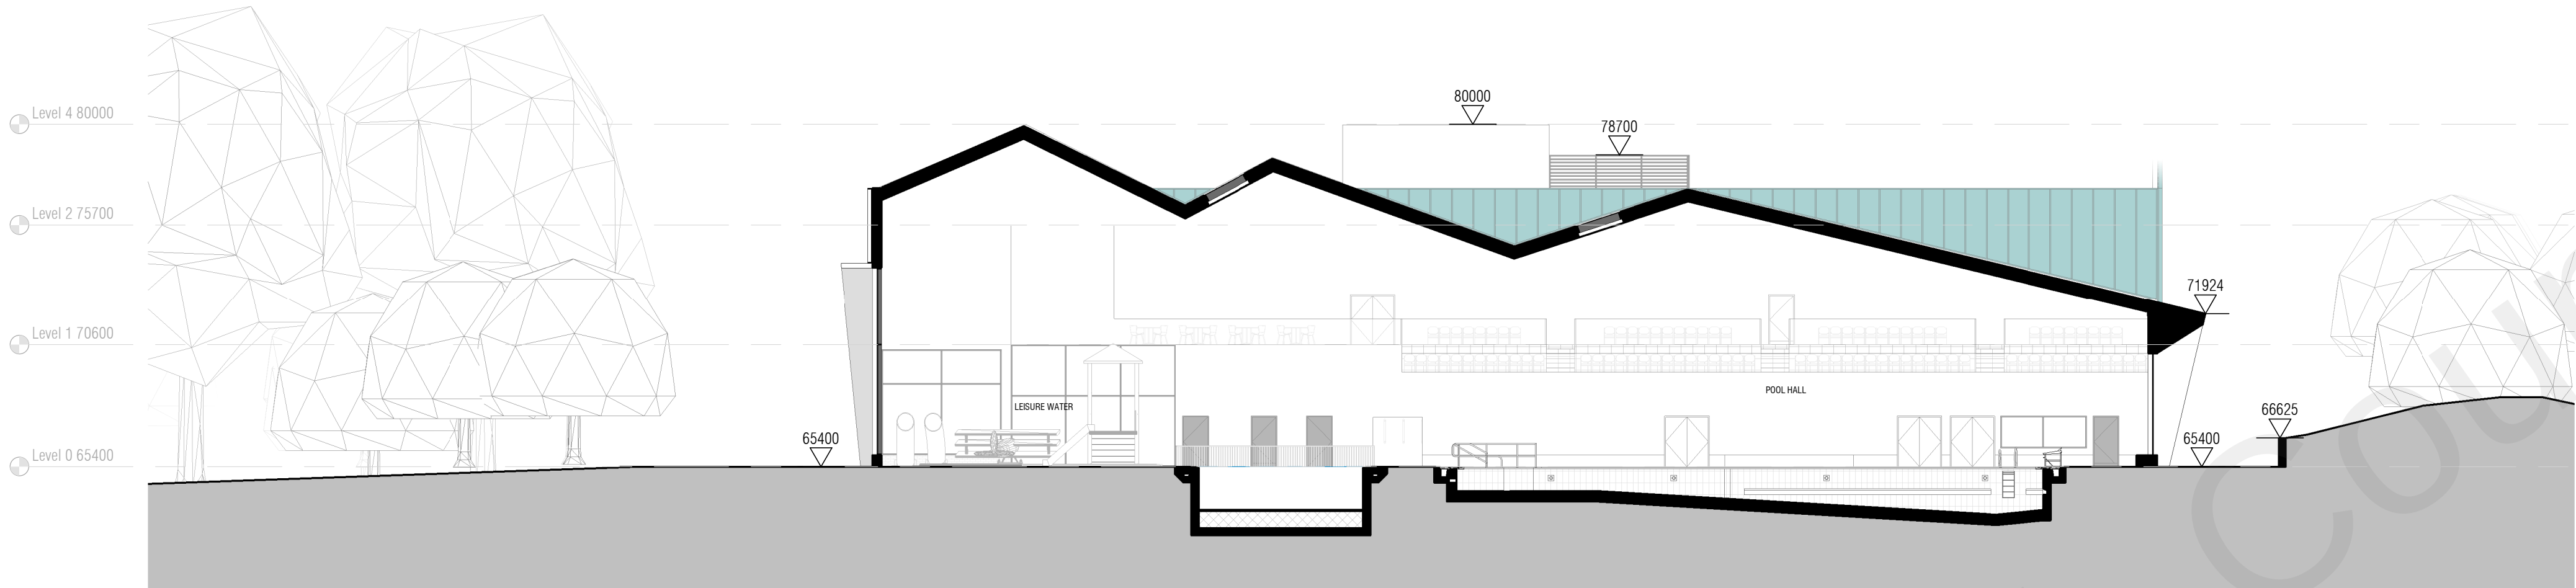


NOTE

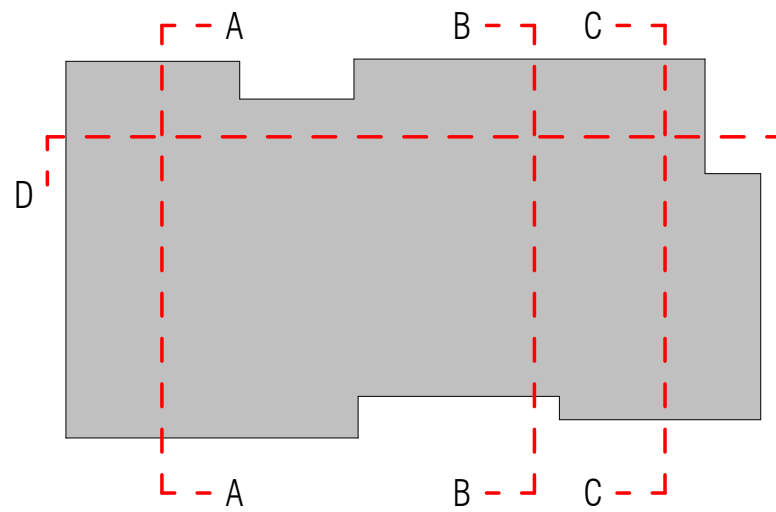

Section A
1:200

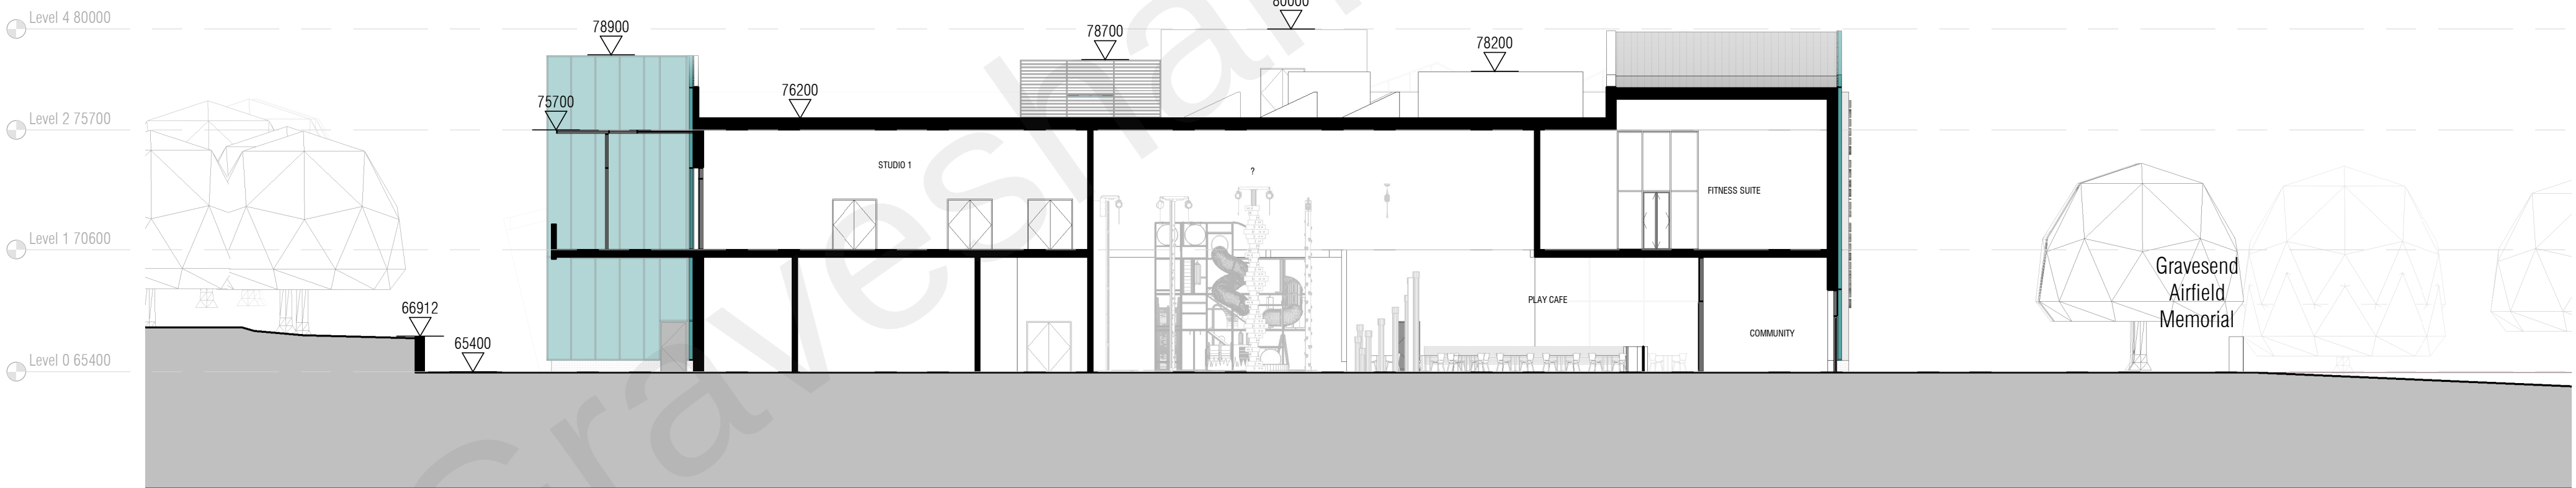

Section B
1:200

Revision	Date	Description	By/Ch
----------	------	-------------	-------

STATUS
Gravesham Borough Council

SPACE PLACE

+44 800 909 8008 answers@space-place.com www.space-place.com

STATUS PLANNING

PROJECT

Cascades Leisure Centre

DRAWING
GA Sections - A & B

SCALE As indicated SHEET SIZE A1 DRAWN BY AS CHECKED BY/B DATE 25/11/22

PROJECT NO. DRAWING NO. REVISION

3929 - ASP - B1 - XX - DR - A - 0830 -

This drawing must not be reproduced in whole or part without written consent. All dimensions in millimetres. Where dimensions are to be checked on site, Electronic Issue to be confirmed by paper copy only. ©SPACE + PLACE. All Rights Reserved.

