


Site Section 1
1 : 300

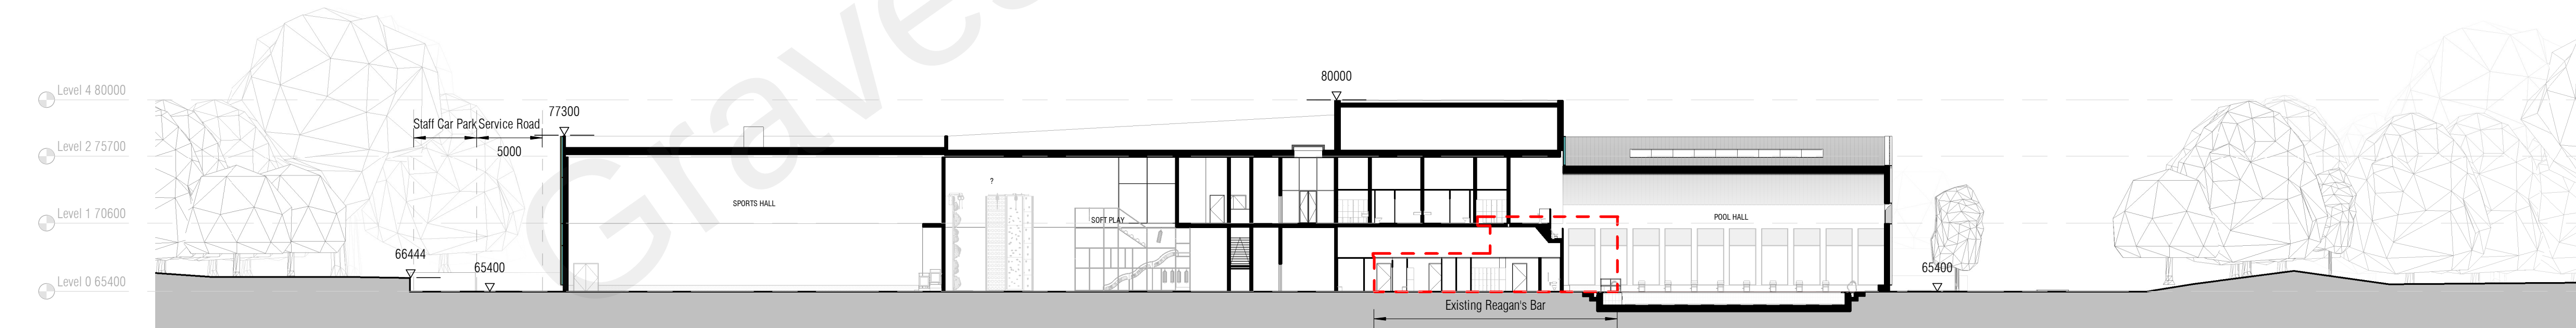


Site Section 2
1 : 300



Site Section 3
1 : 300

NOTE

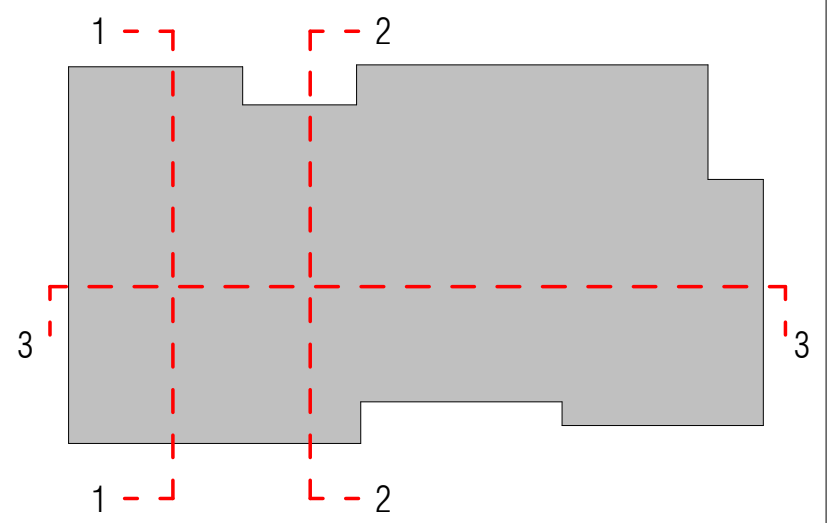

Revision	Date	Description	By/Ch
----------	------	-------------	-------

STATUS
Gravesham Borough Council

SPACE & PLACE

+44 800 909 8008
answers@space-place.com
www.space-place.com

STATUS PLANNING

PROJECT
Cascades Leisure Centre

DRAWING
Site Sections - 1,2 & 3

SCALE As indicated SHEET SIZE A1 DRAWN BY Author CHECKED BY Check DATE 25/11/22

PROJECT NO. 3929 - ASP - B1 - XX - DR - A - 0840 - DRAWING NO. REVISION

This drawing must not be reproduced in whole or part without written consent. All dimensions in millimetres. Written dimensions to be checked on site. Electronic issues to be confirmed by paper copy only. ©SPACE & PLACE. All Rights Reserved.

