




DO NOT SCALE
These drawings and designs are
the copyright of
SEVENCROFT LTD.

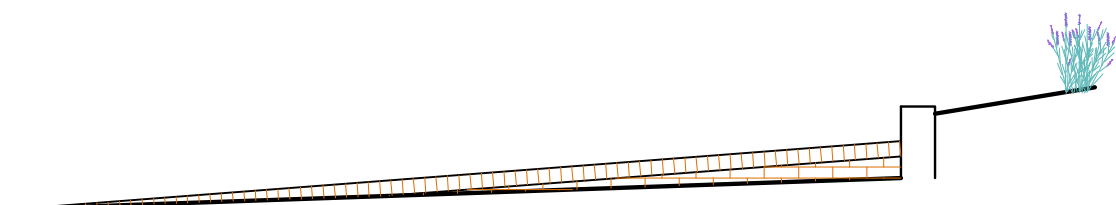

Elevation 1 looking towards the Access Pathway to the House

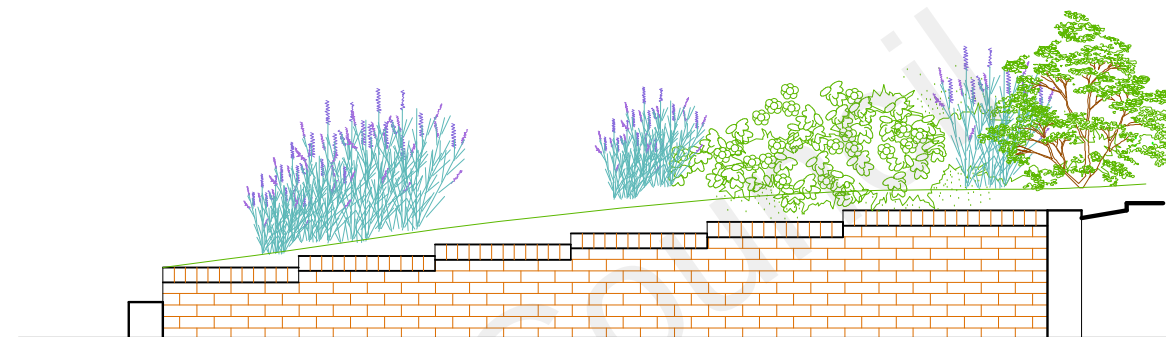

Elevation 2 looking towards the House from the Road

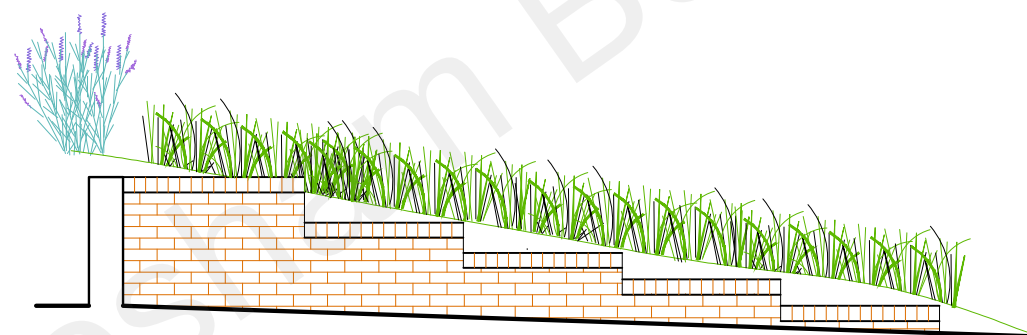

Elevation 3 looking towards No. 24 The Knole

Proposed Retrospective application for driveway & New Crossover at
26 The Knole, Istead Rise, Gravesend, Kent DA13 9DJ

Elevations - Scale 1:50

Date Sept 2022

Drawing No. 2022/44/02

CORPORATE ARCHITECTURE
& DESIGN GROUP



SEVENCROFT LTD.

277 Canterbury Road, Kennington
Ashford, Kent TN24 9QW
Tel : 01233 625553
E-mail : sevencroft@hotmail.co.uk