




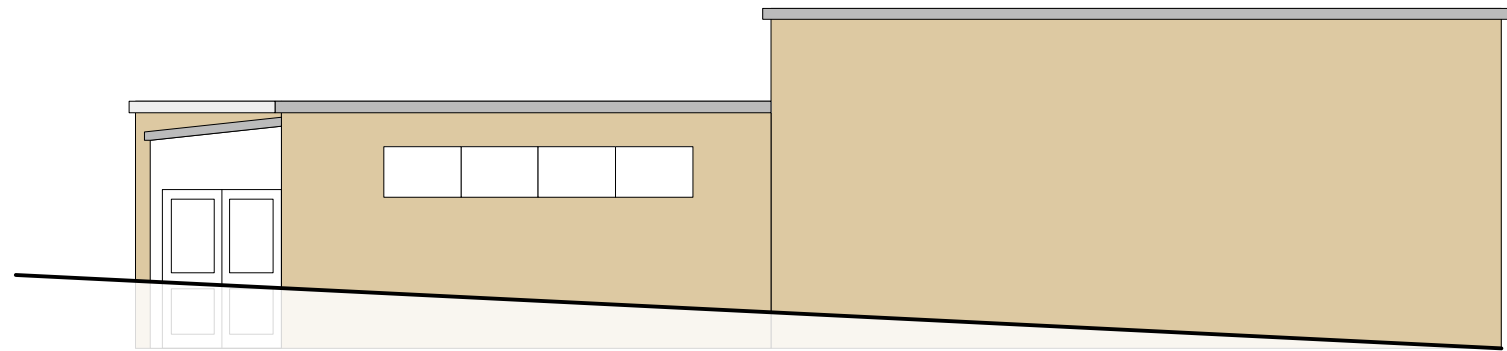


west

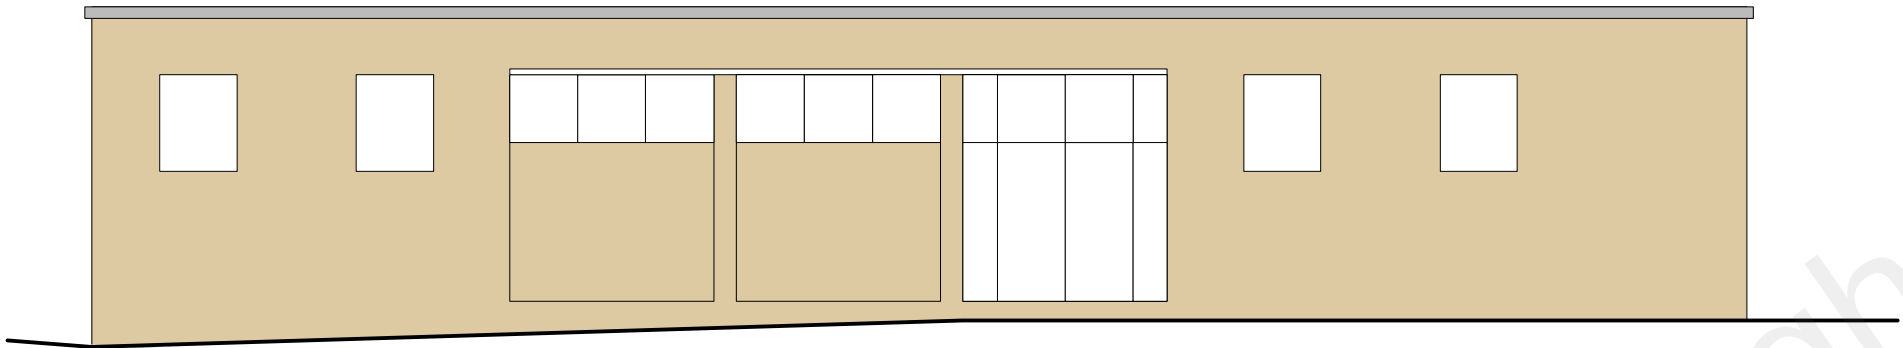

south

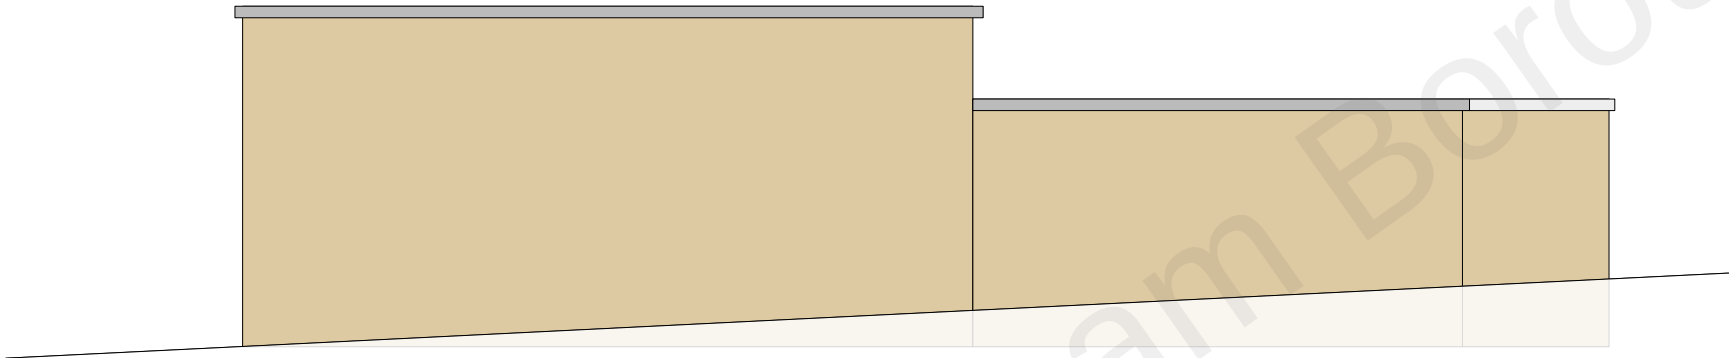

east

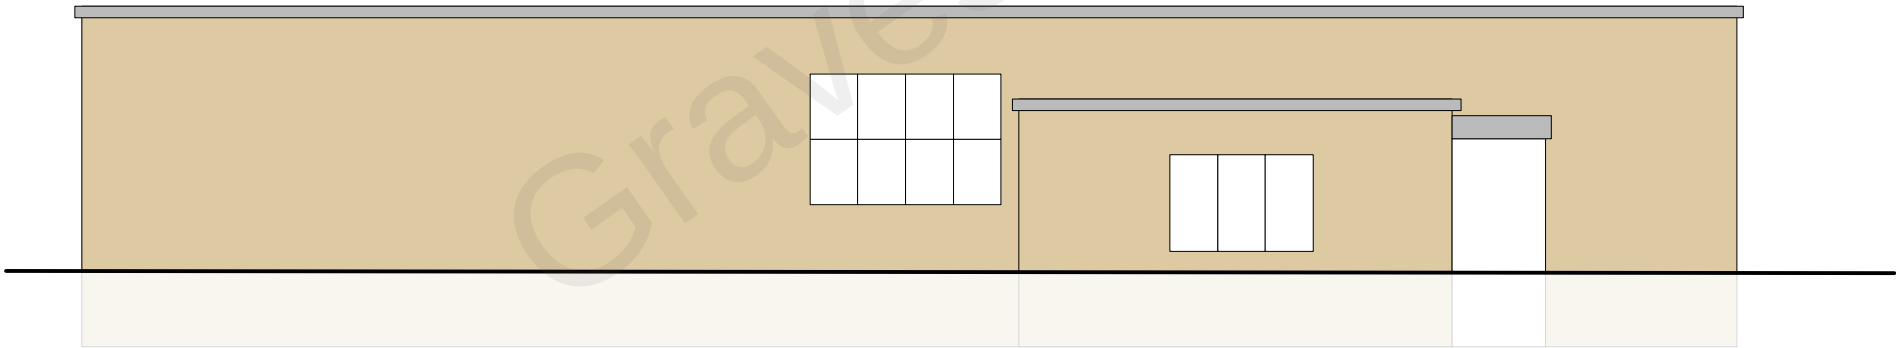

north

0 5
scale (m)
1-100 on A3 size reproduction

Client:	Wakes		
job:	Milton Mount Hall Gravesend DA12 1NQ		
title:	existing elevations		
scale:	1-100 @ A3	date July 2021	dwn. GB
drawing number;	21-18-112 rev.-		