

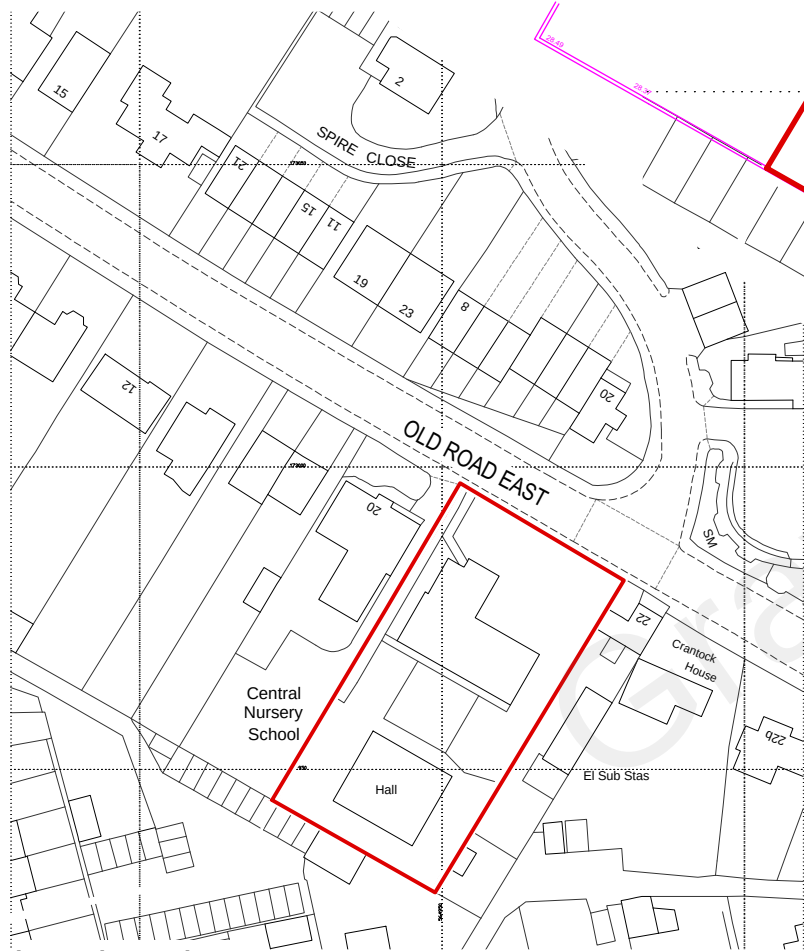


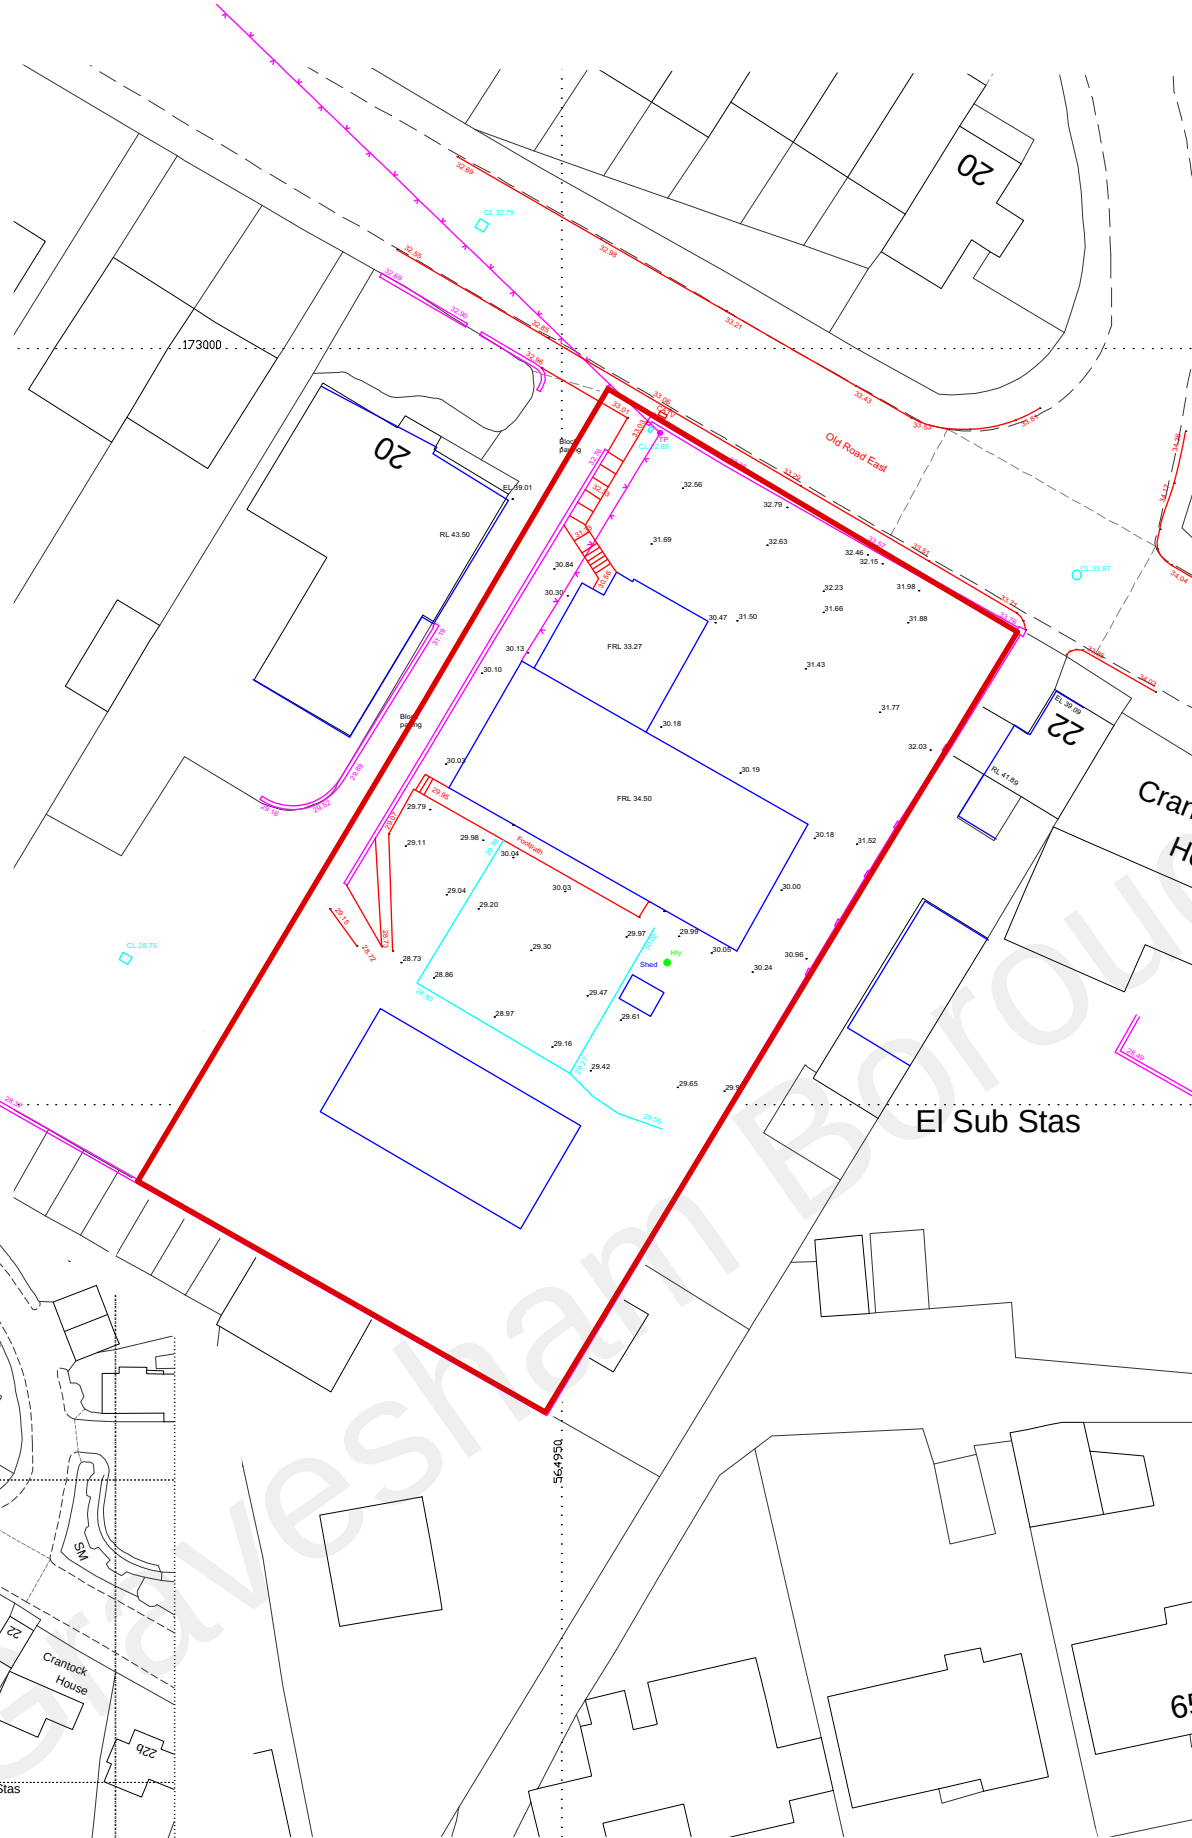

location plan


scale (m)
1-1250 on A3 size reproduction

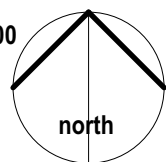


existing site layout plan

0.19 hectares

scale (m)
1-500 on A3 size reproduction

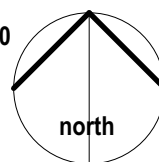

proposed site layout plan

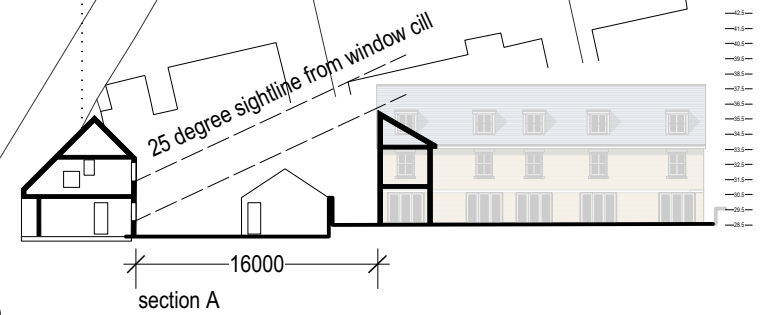

A- section A added. GB/31/01/22

Client: Wakes
job: Milton Mount Hall Gravesend DA12 1NQ
title: site location & block layout plans
scale: 1-1250 & 500 @ A3 date Nov. 2021 dwn. GB
drawing number: **21-18-101** rev.- **A**

