


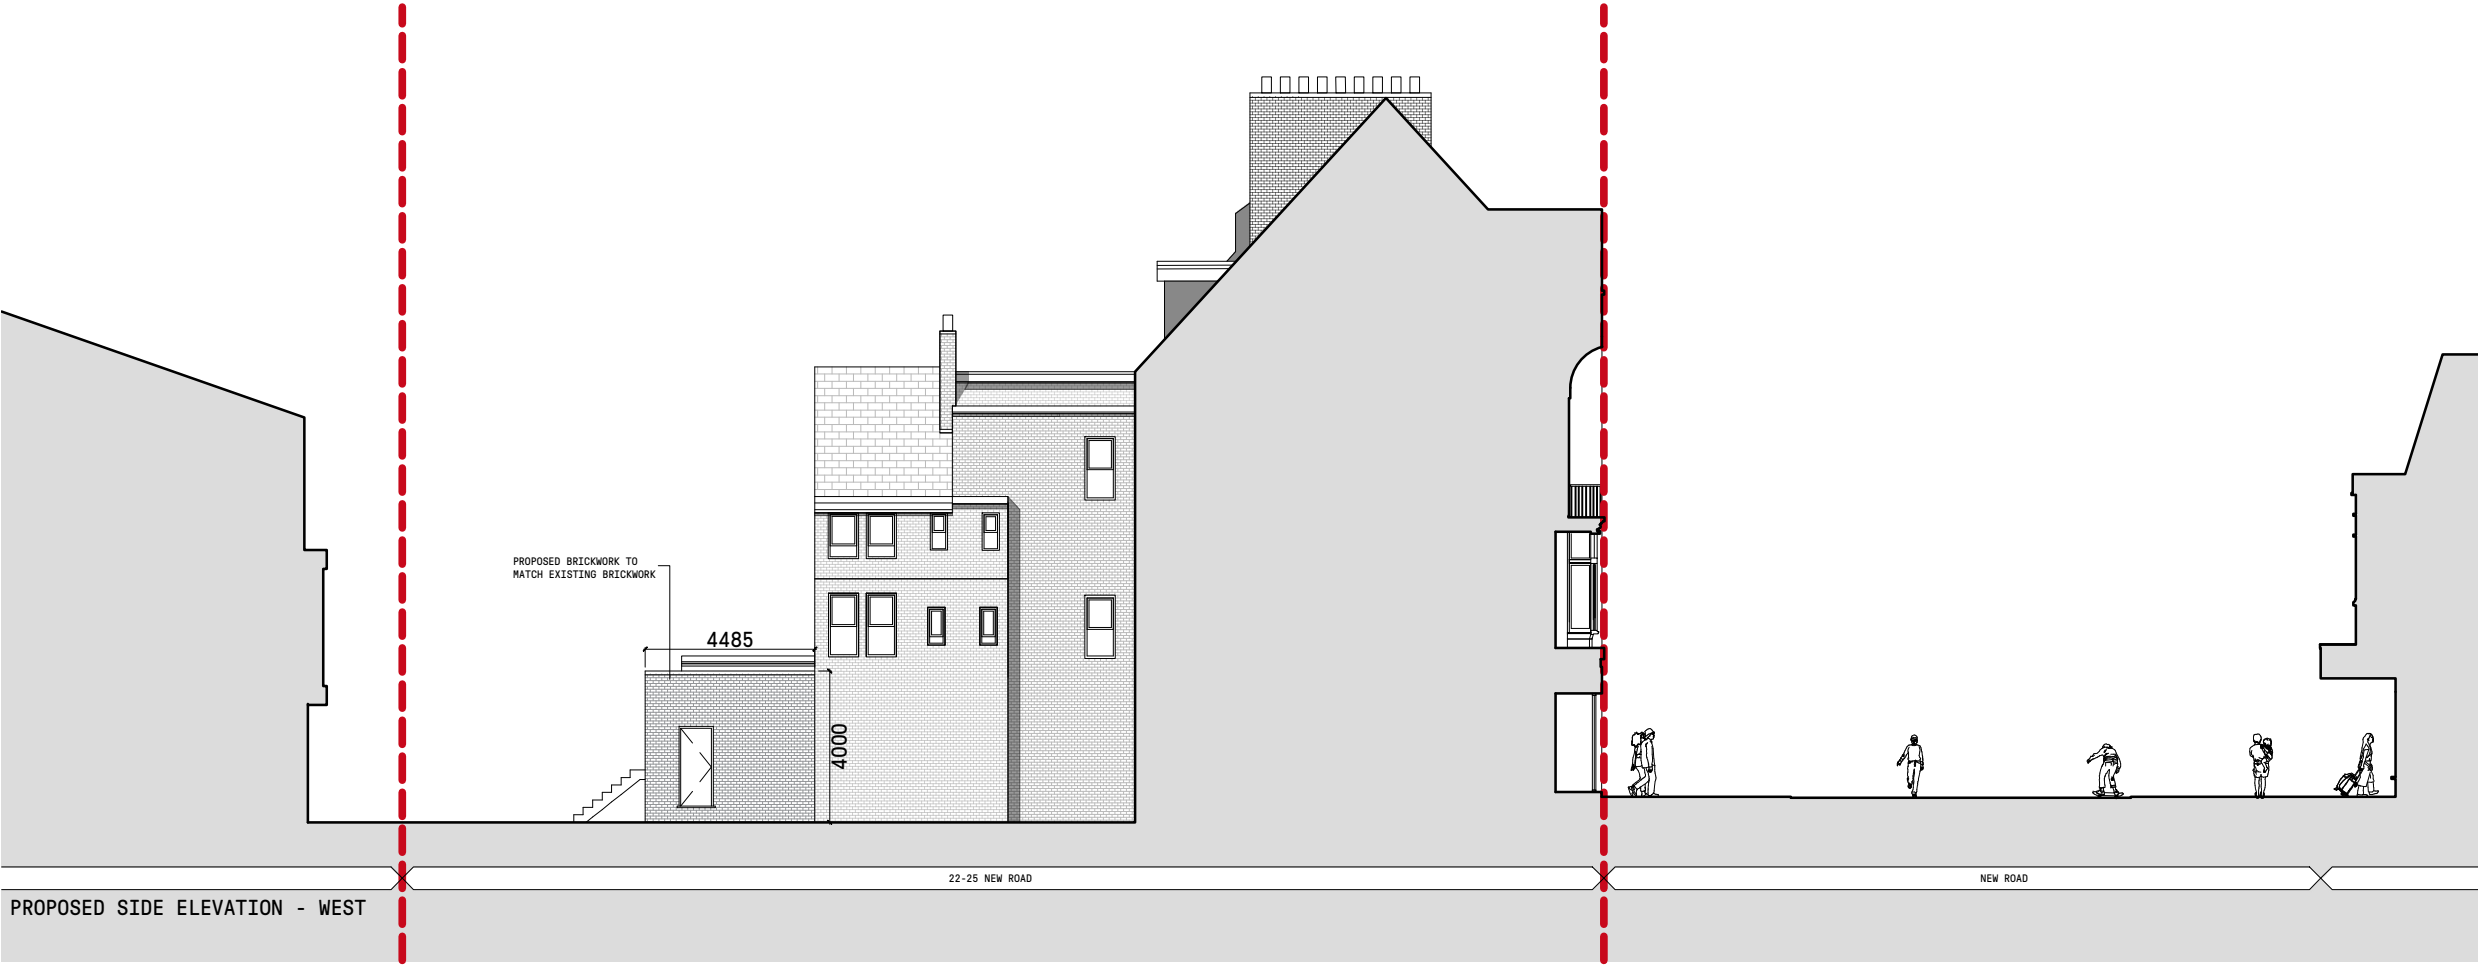

PROPOSED SIDE ELEVATION - WEST

- Do not scale from this drawing, except for planning purposes.
- Check all dimensions on site.
- Subject to survey.
- Subject to site inspection.
- Site boundary lines are indicative only.

P2	28.11.23	DR	REVISED PLANNING ISSUE
P1	02.10.23	DR	PLANNING ISSUE
Rev	Date	By	Description
Revision Schedule			

project
24-25 NEW ROAD
GRAVESEND
DA11 0AA

title
PROPOSED SIDE ELEVATIONS

sheet number
050223

drawing status
PERMITTED DEVELOPMENT

contract no. client ref.

scale	date	drawn by	checked by
1 : 200 @ A3	OCT 23	DR	CG
project no.	drawing number		revision
12126	CGL-XX-EL-DR-A-050223		P2
originator-zone-level-type-role-sheet number			



Level 2 Irongate
House
30 Dukes Place
London EC3A 7LP

T: +44 (0)20 7539 1200
E: hq@cgluk.com
www.cgluk.com

