


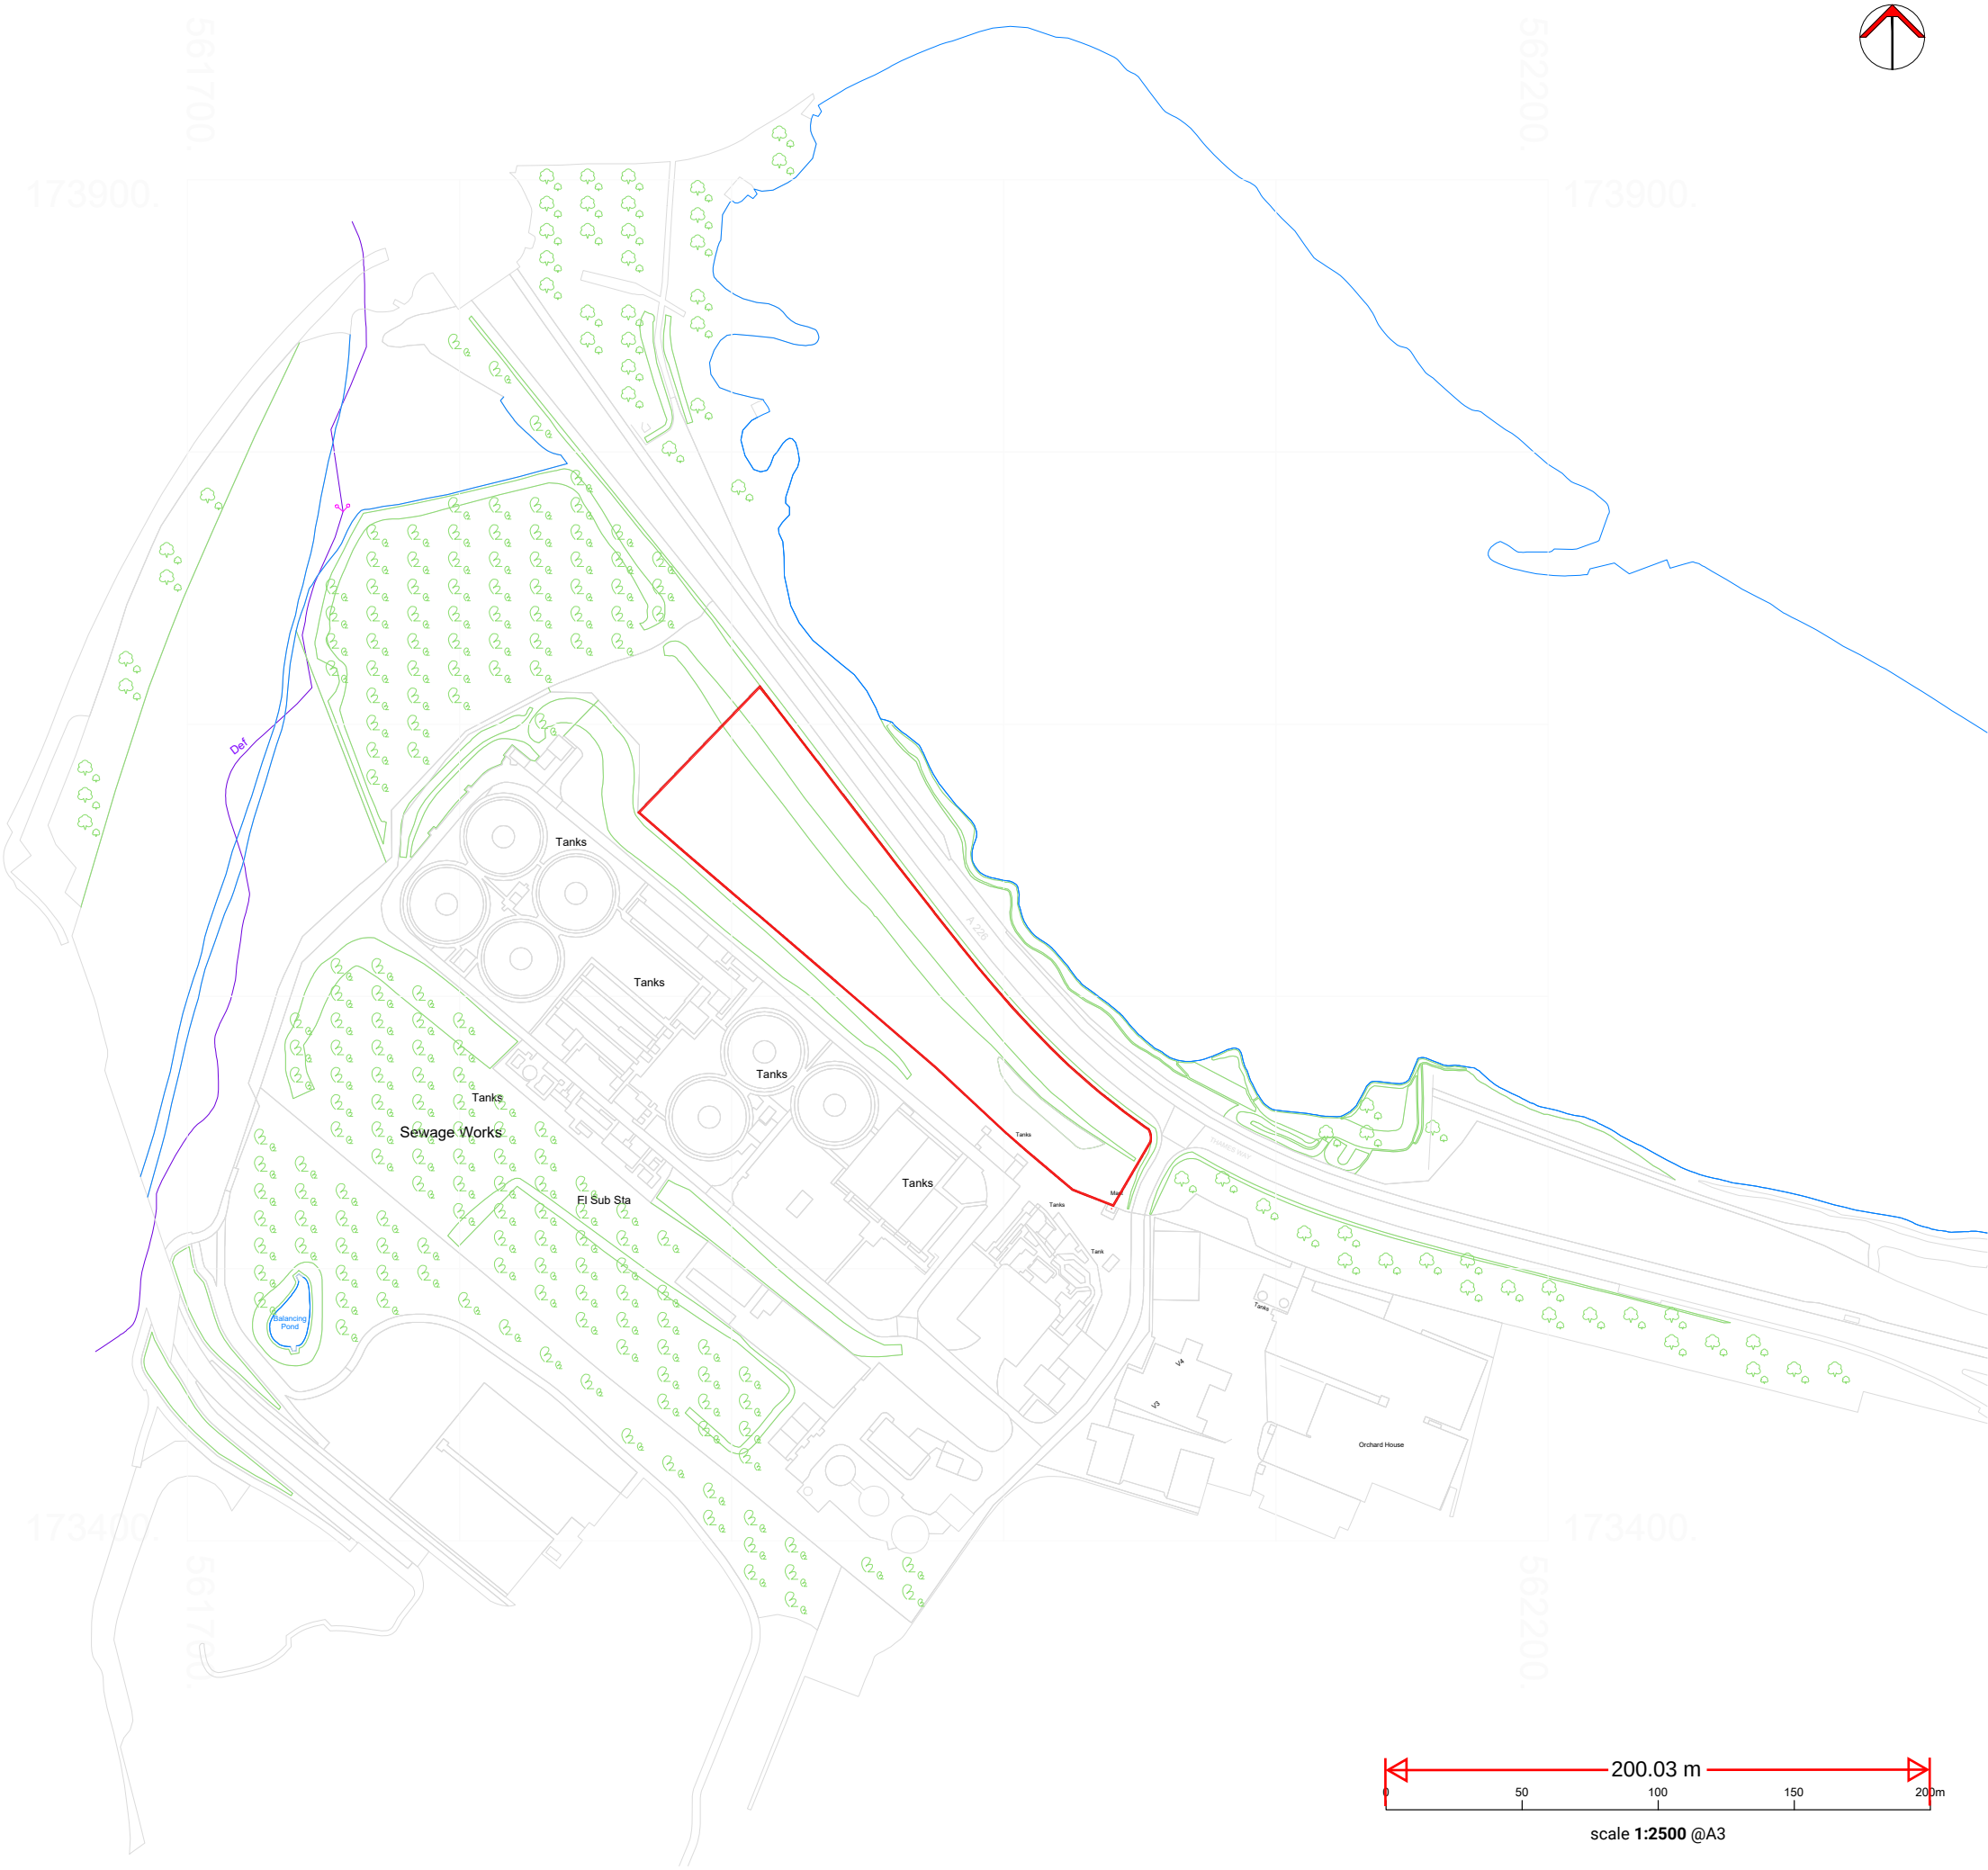


Notes:

1. All details are indicative only.
2. Dimensions are in metres unless stated otherwise.

© Crown copyright and database rights 2025 Ordnance Survey AC0000808122

Map data (c) OpenStreetMap contributors, Microsoft, Facebook, Google, Esri Community Maps contributors, Map layer by Esri Powered by Esri

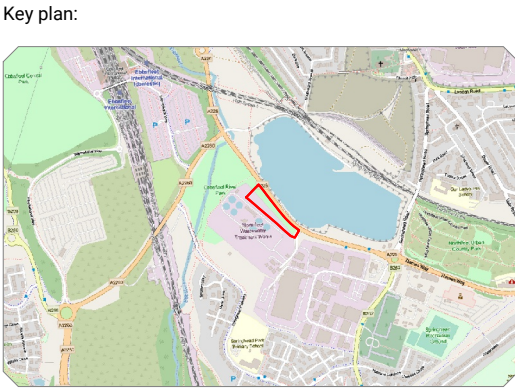


LEGEND

PREMISES

REVISIONS				
-	27.08.25	First issue	SS	GH
REV	DATE	COMMENTS	BY	CHKD



CLIENT	SpeedGreen Ltd			
PROJECT	Gravesend BESS			
LOCATION	Northfleet, Gravesend DA11 8HL			
TITLE	Site Location Plan			
DWG NO	SG-GRAVESEND-LND-PLN-120		REV	-

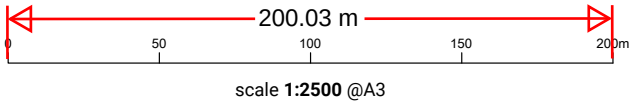

HELIOWORKS

Helioworks Limited is a limited company registered in England and Wales. Company Registration No: 10709605.
Registered Office: 85 Great Portland Street, First Floor, London W1W 7LJ.
This drawing or any part of it may not be reproduced without prior consent. Do not scale for construction purposes.
Always check dimensions on site. Always check you are viewing the latest version.