



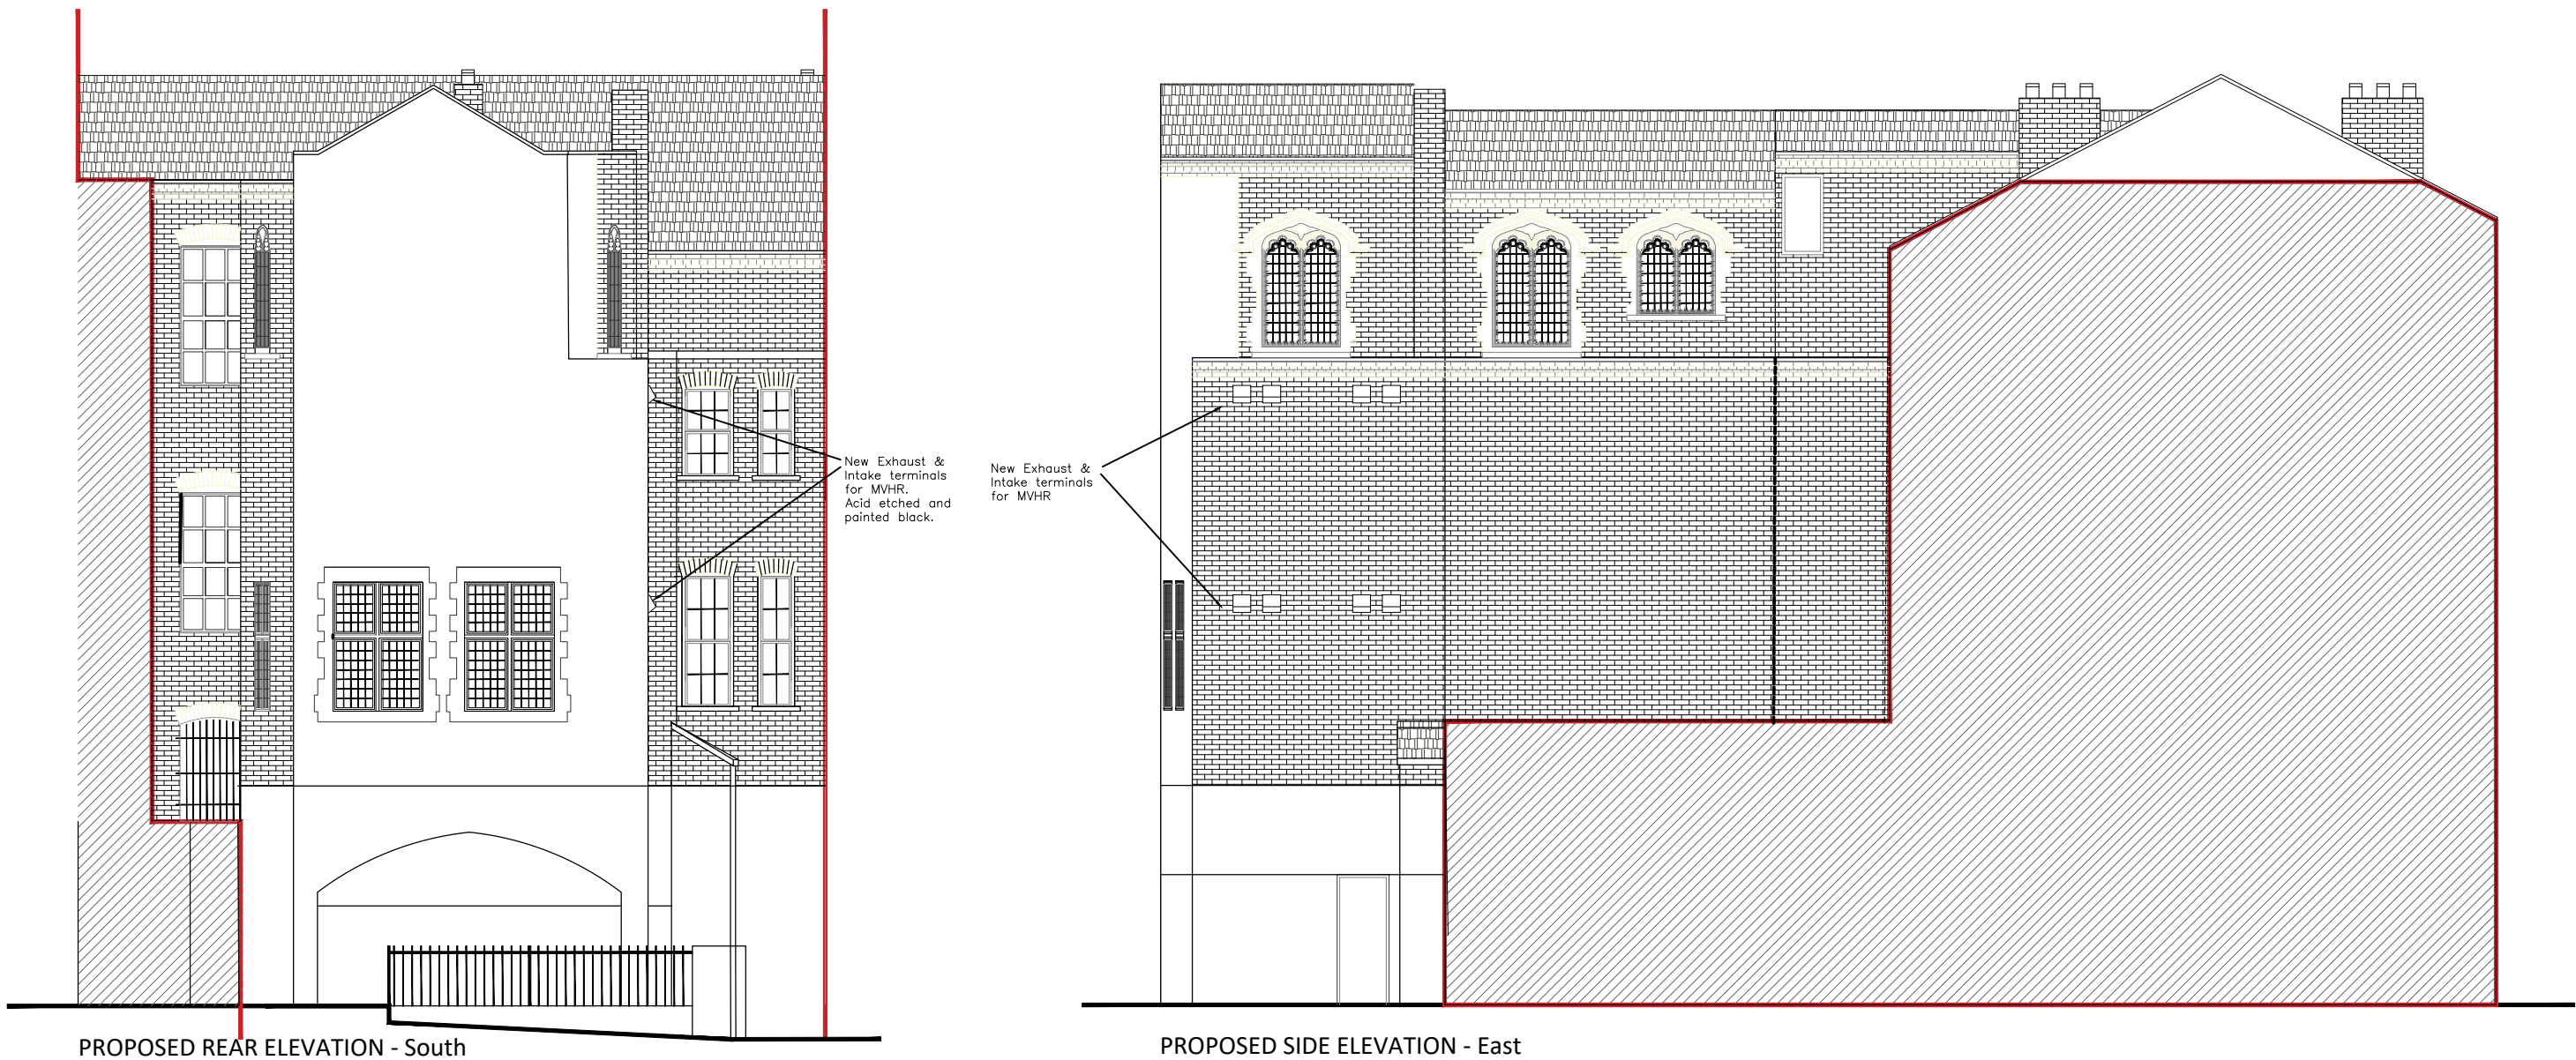

REV B – External duct cover, paint revised – 17.09.2025
REV A – Issued for Planning conditions – 02.05.2025

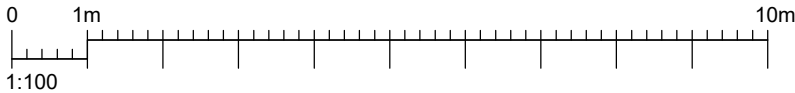

157 MILTON ROAD, GRAVESEND, DA12 2RG

PROPOSED CONVERSION OF UPPER FLOORS TO 3 X 2 BED FLATS
& 1 X 1 BED FLAT.

PROPOSED ELEVATIONS - MVHR TERMINAL
POSITIONS

SCALE	1:100 @ A3		
DATE	Apr 2025	DRAWN BY	P.O.
CLIENT			
DRAWING NO.	821 – 15		REV. B

OLSON DESIGN GROUP
INTERIOR & ARCHITECTURAL DESIGN

PILGRIMS COTTAGE PILGRIMS WAY
WESTWELL ASHFORD KENT TN25 4NQ
pennyolson7@hotmail.com
07788972736