



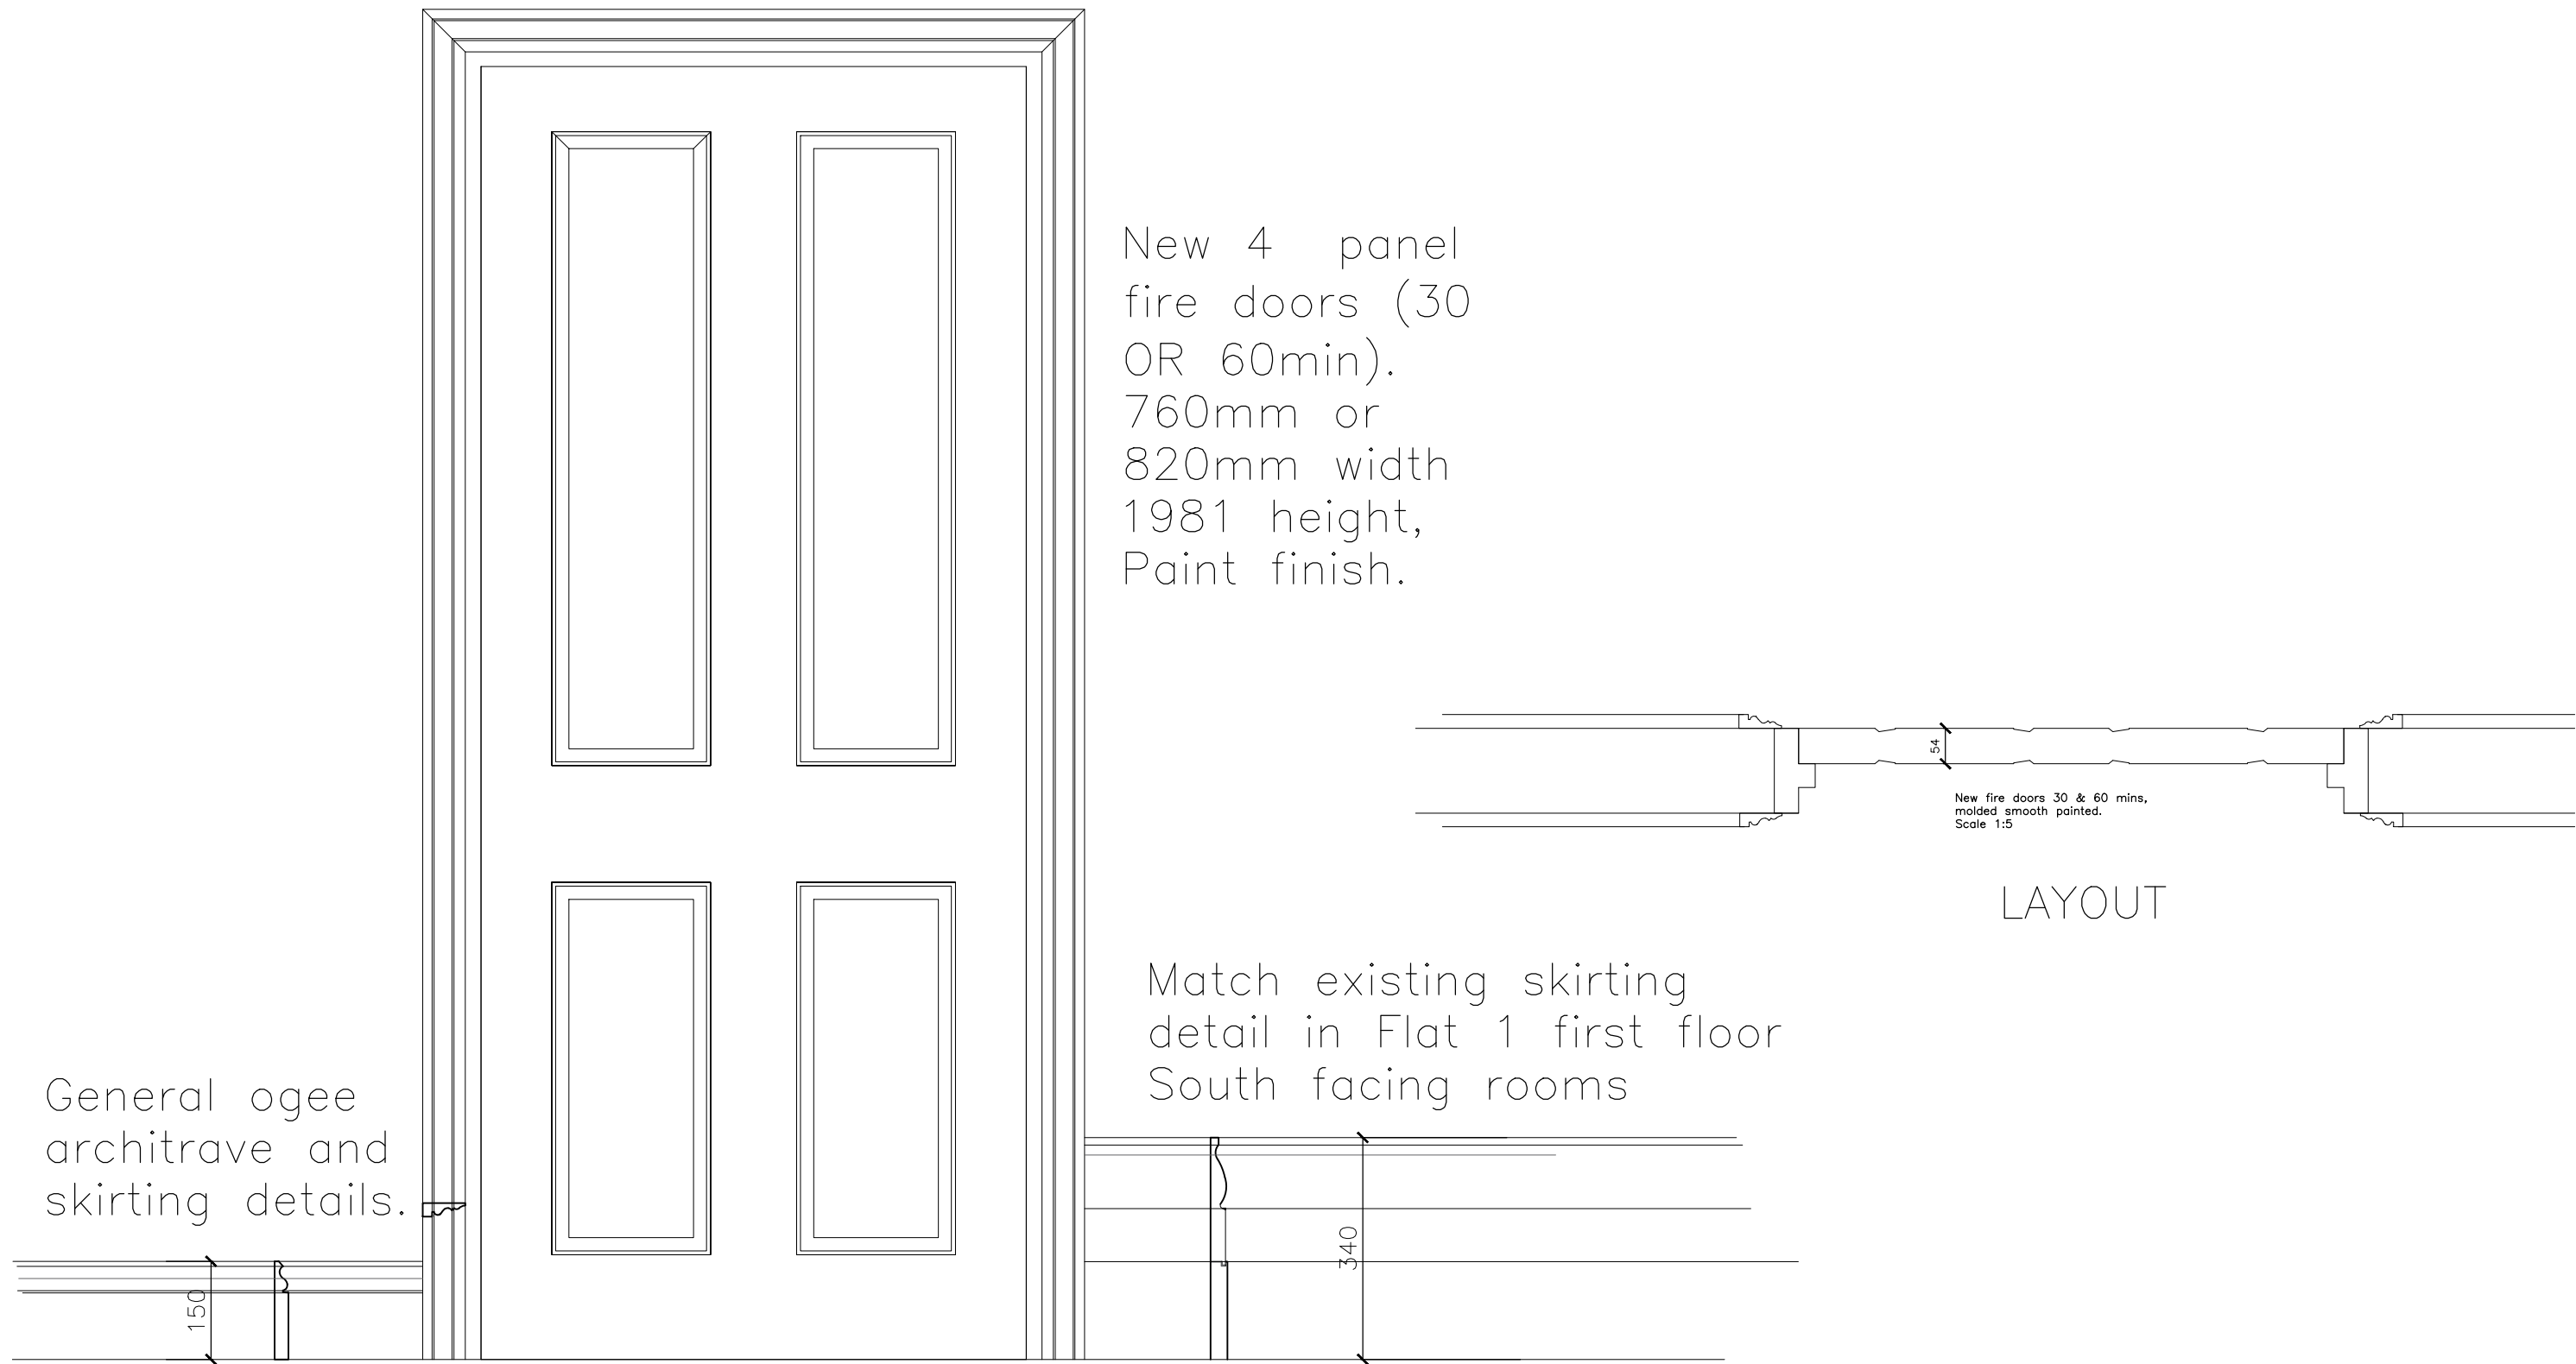

REV B – Minor revisions for Planning & Listed building consent – 17.09.2025
REV A – Issued for planning & listed building consent – 25.01.2025

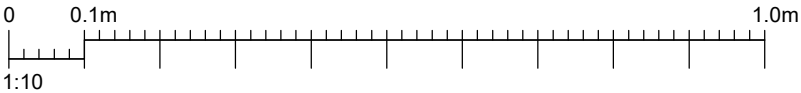

157 MILTON ROAD, GRAVESEND, DA12 2RG PROPOSED CONVERSION OF UPPER FLOORS TO 3 X 2 BED FLATS & 1 X 1 BED FLAT. PROPOSED NEW INTERNAL DOOR DETAILS	SCALE		1:10 © A3	
	DATE	JAN 2025	DRAWN BY	P.O.
	CLIENT			
	DRAWING NO.	821 – 12		REV. B
OLSON DESIGN GROUP INTERIOR & ARCHITECTURAL DESIGN PILGRIMS COTTAGE PILGRIMS WAY WESTWELL ASHFORD KENT TN25 4NQ pennyolson7@hotmail.com 07788972736				