



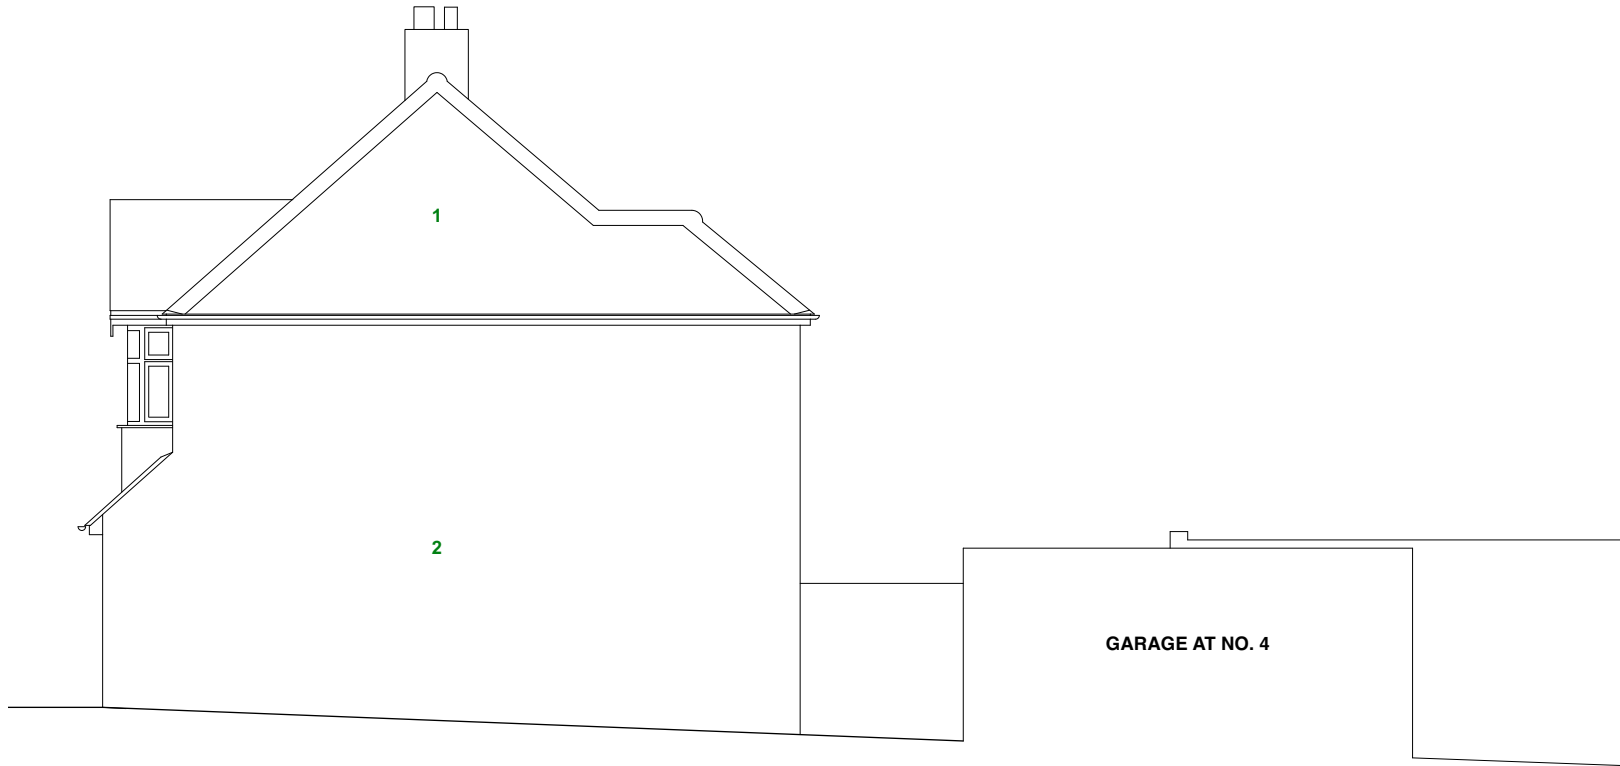


01 | Side (South) Elevation
Existing

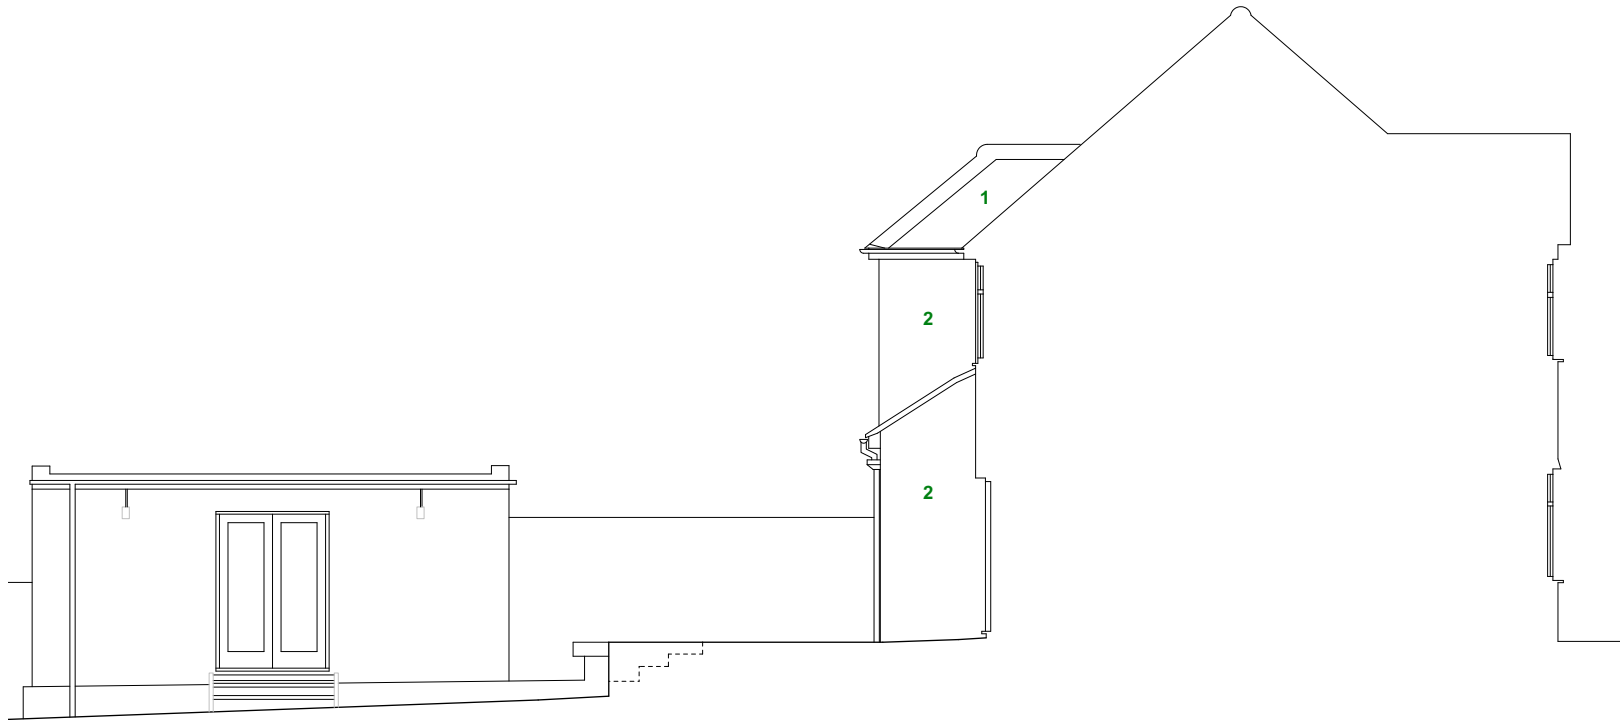


02 | Partial Side (North) Elevation
Existing

Notes

Do not scale, except for planning purposes.
All dimensions to be checked on site and verified with the architect prior to construction.
Any discrepancies or uncertainties regarding this drawing to be discussed with the architect prior to construction.

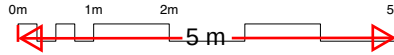

Key

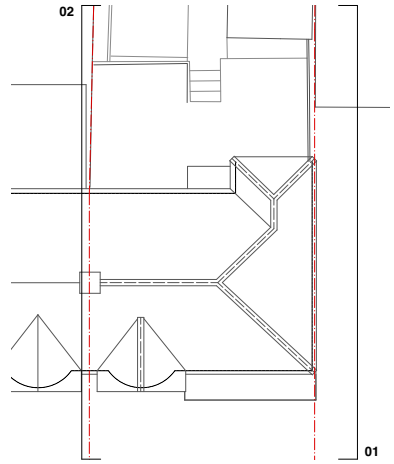

- 1. Red plain roof tiles
- 2. Pebbledash
- 3. White UPVC Windows
- 4. White UPVC Door
- 5. Metal Garage door

PLANNING

revision	date	comment
P0	30/09/25	Issued for Planning

project

6 Huntingfield Road
Meopham DA13 0EZ

drawing

Elevations
Existing

scale

1:100@A3

job number

6HR

drawing number

021

revision

P0