



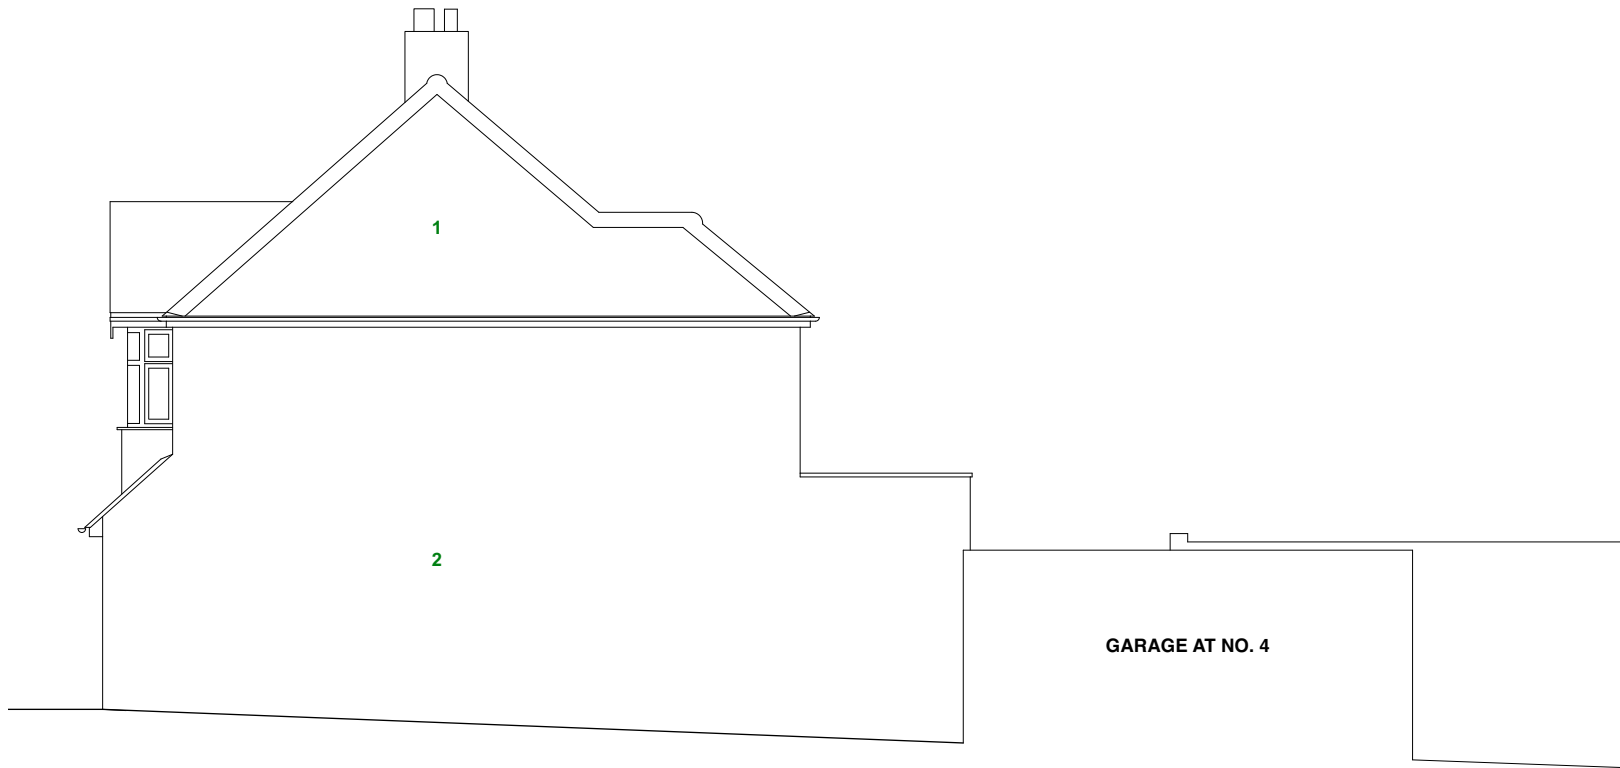


01 | Side (South) Elevation
Proposed

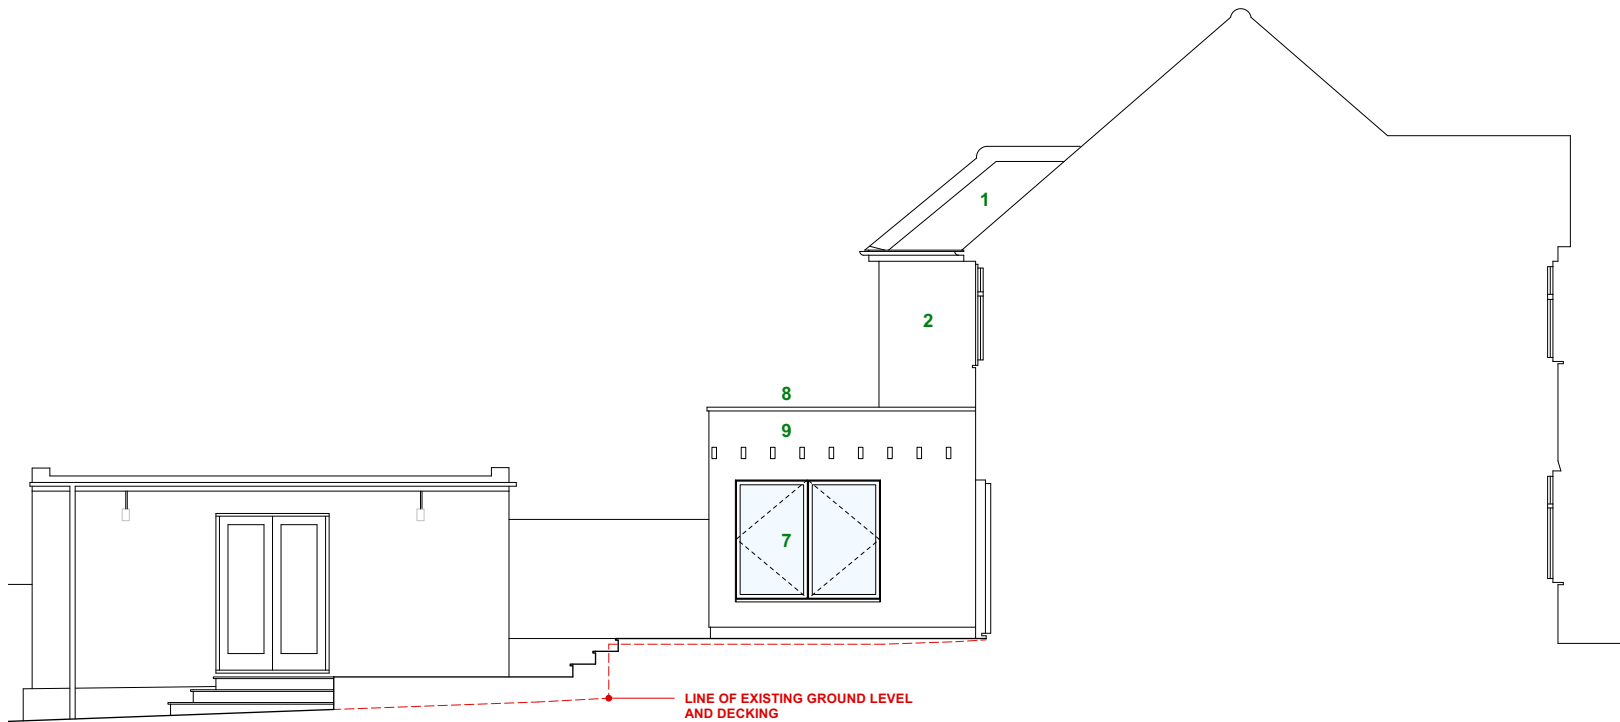


02 | Partial Side (North) Elevation
Proposed

Notes

Do not scale, except for planning purposes.
All dimensions to be checked on site and verified with the architect prior to construction.
Any discrepancies or uncertainties regarding this drawing to be discussed with the architect prior to construction.

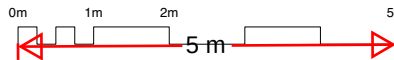

Key

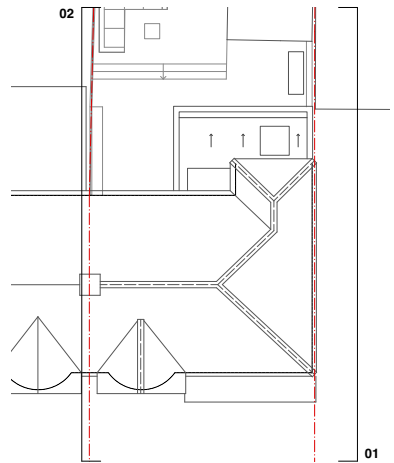

- 1. CLAY ROOF TILES
- 2. NEW RENDER
- 3. UPVC WINDOWS
- 4. UPVC DOORS
- 5. METAL GARAGE DOOR
- 6. ALUMINIUM DOORS
- 7. ALUMINIUM WINDOWS
- 8. ALUMINIUM CAPPING
- 9. TIMBER PERGOLA

PLANNING

revision	date	comment
P0	30/09/25	Issued for Planning