


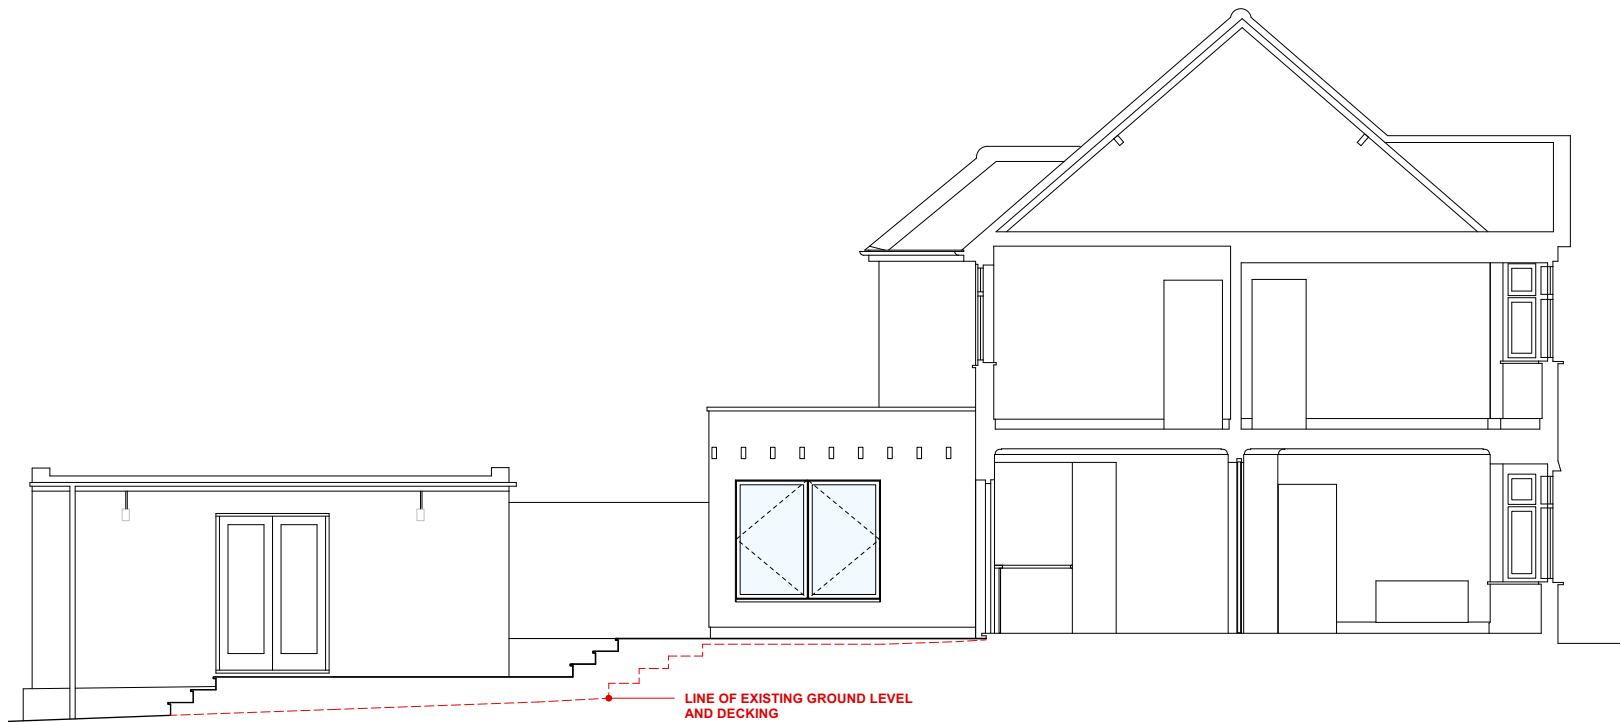


01 | Section AA
Proposed




02 | Section BB
Proposed

Notes

Do not scale, except for planning purposes.
All dimensions to be checked on site and verified with the architect prior to construction.
Any discrepancies or uncertainties regarding this drawing to be discussed with the architect prior to construction.

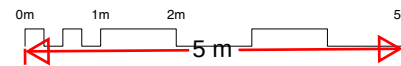

Key

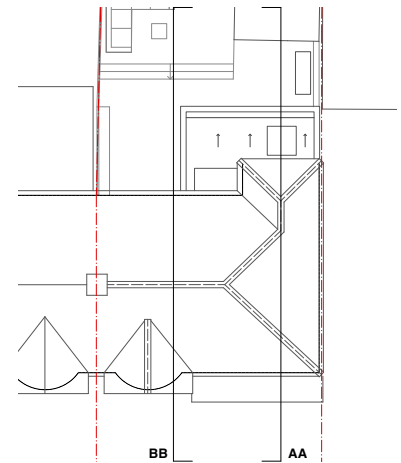

PLANNING

revision	date	comment
P0	16/09/25	Issued for Planning
P1	30/09/25	Amended for Planning

project

6 Huntingfield Road
Meopham DA13 0EZ

drawing

Sections
Proposed

scale

1:100@A3

job number

6HR

drawing number

130

revision

P1