
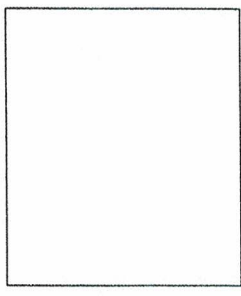
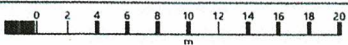


Proposed Black Lane & Barrow Hill, RIV.

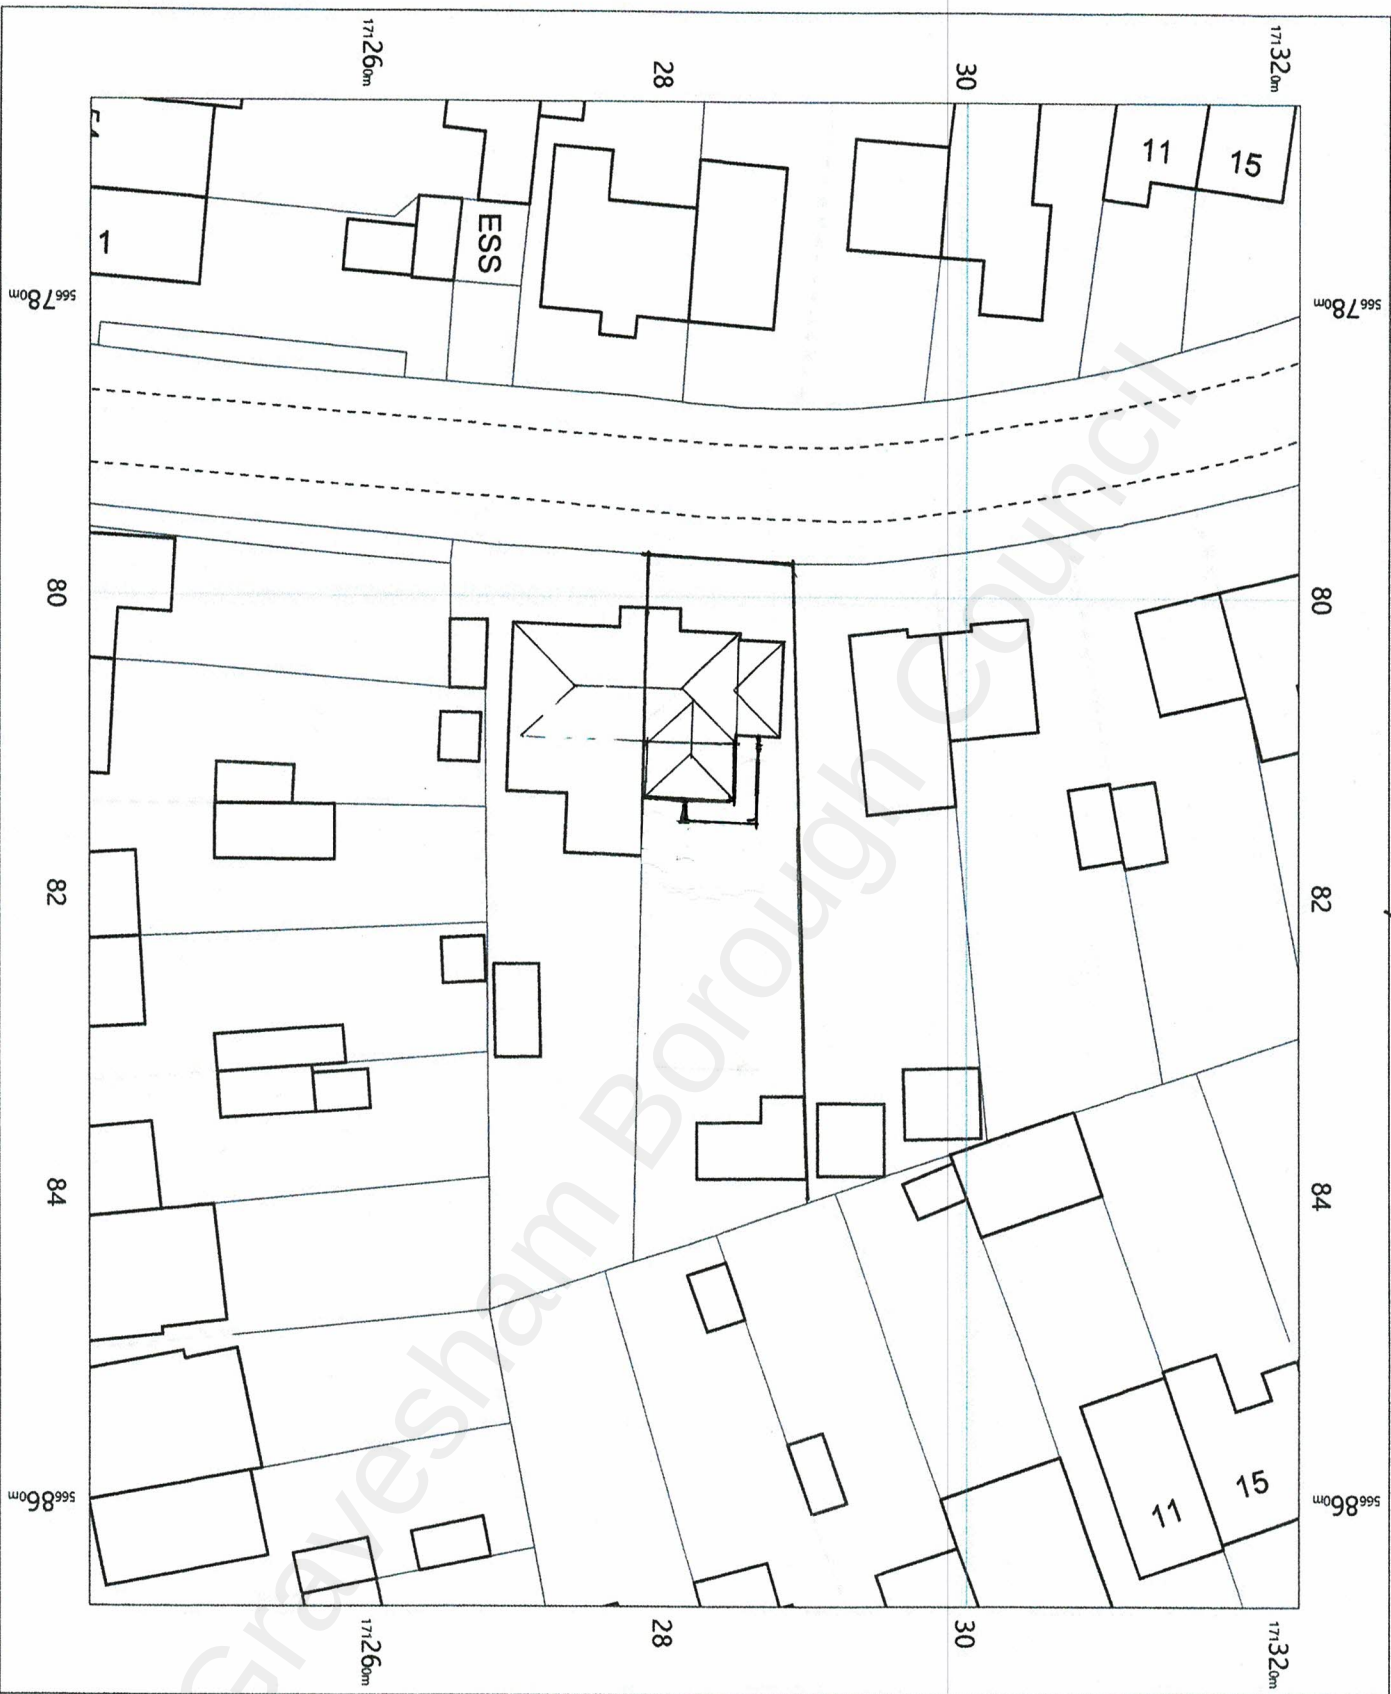

OS MasterMap 1250/2500/10000
scale
Monday, February 21, 2022, 10:56
CM-01021056
www.centremapslive.co.uk

1:500 scale print at A4, Centre:
566817 E, 171282 N

©Crown Copyright Ordnance
Survey, Licence no. 100019980

