





ELEVATIONS INDICATING WINDOW / EXTERNAL DOOR TYPE , NUMBER & LOCATION ON BUILDING (SCALE 1:500)

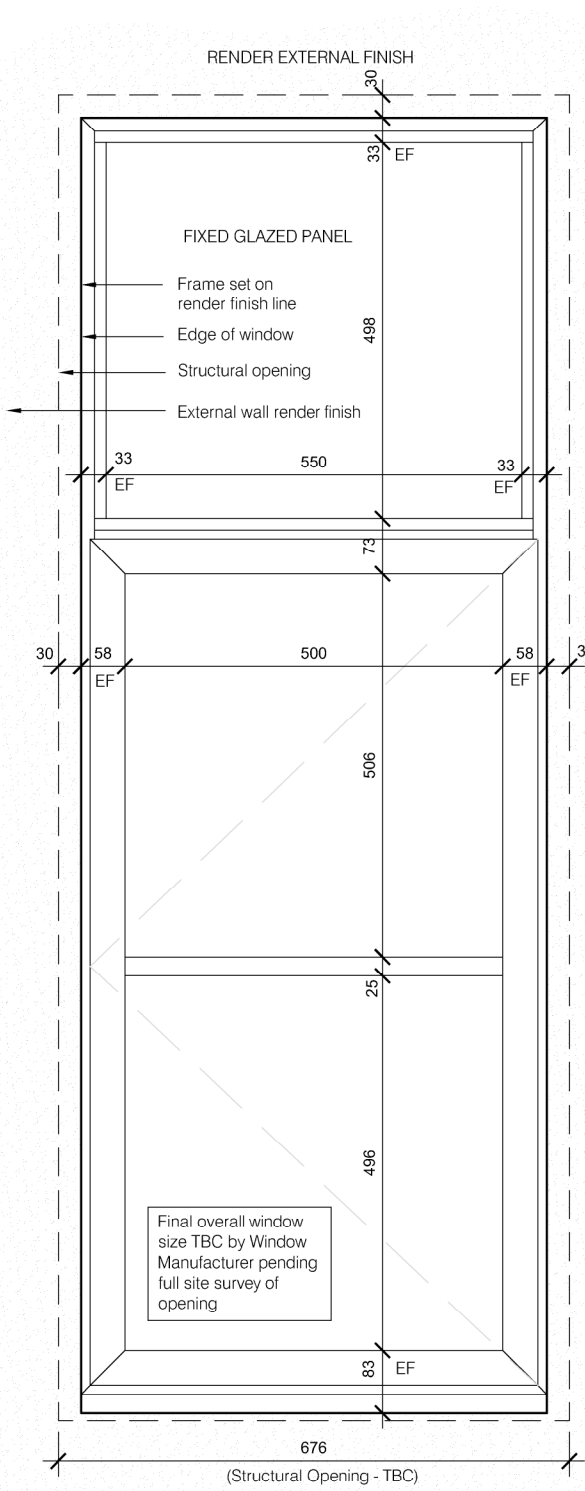


- WF/38 - As Drawn
- WF/39 - Handed
- WF/41 - As Drawn
- WF/42 - Handed
- WF/45 - As Drawn
- WF/46 - Handed
- WF/47 - As Drawn
- WF/48 - Handed

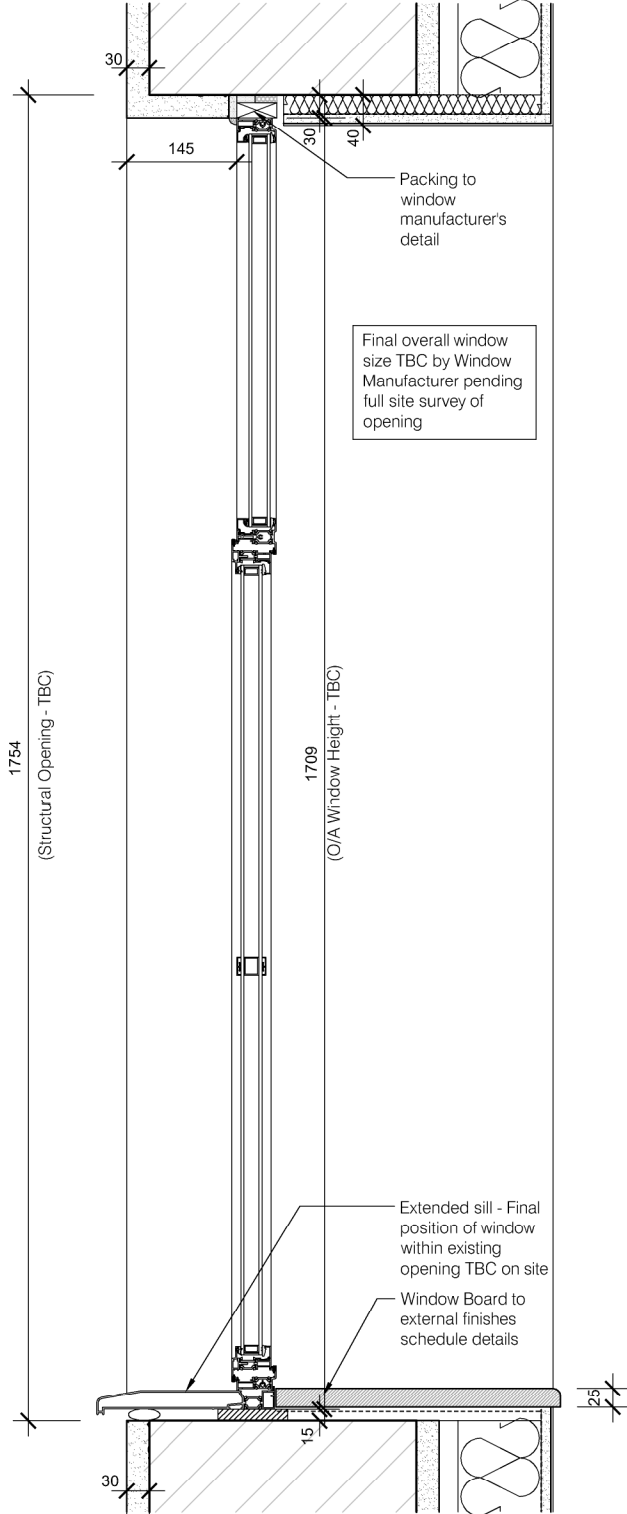

QUANTITY:  
8

ELEVATION OF WINDOW - TYPE 6

SECTION OF WINDOW -  
TYPE 6

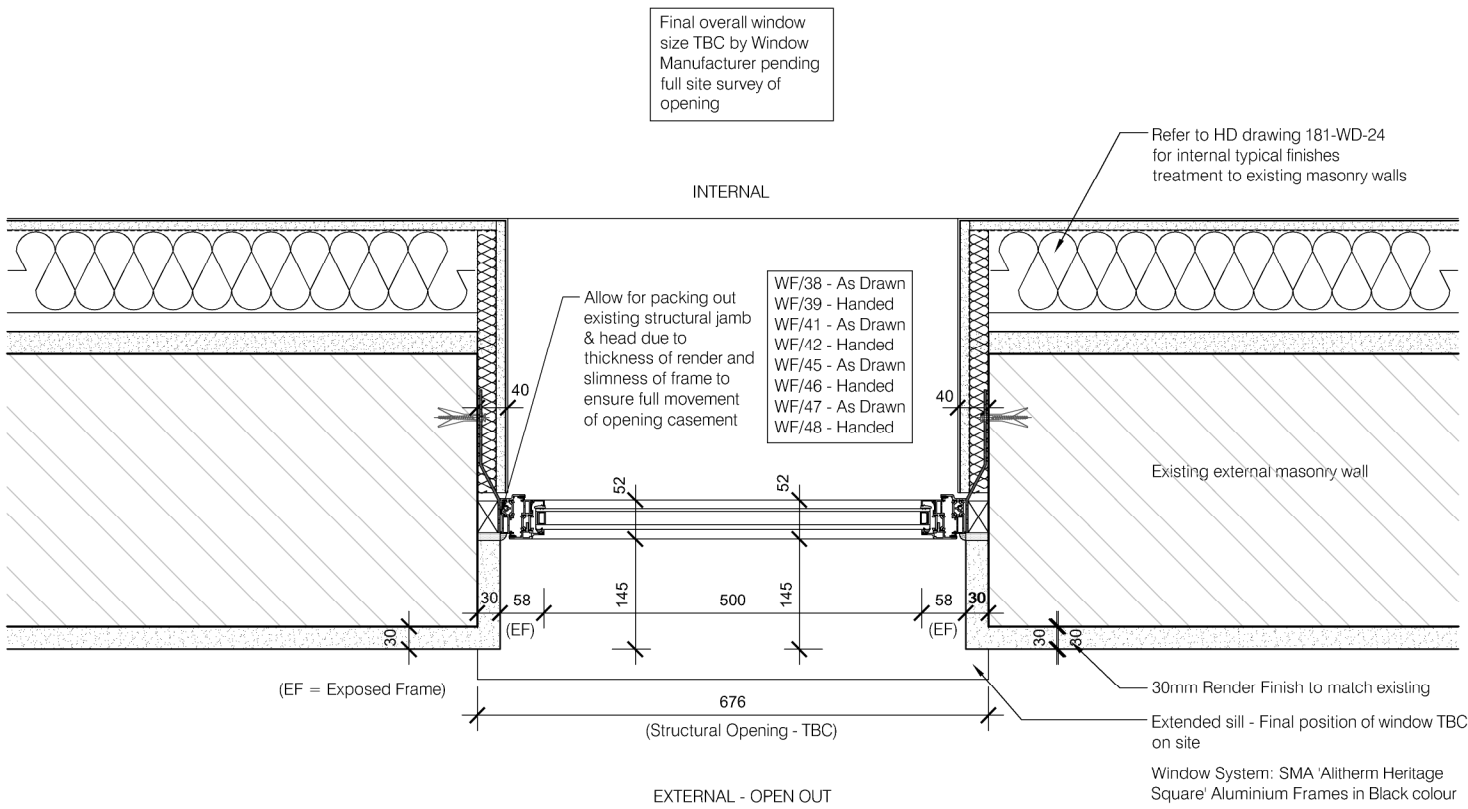

PLAN OF WINDOW - TYPE 6

|                                                                                          |          |                                    |
|------------------------------------------------------------------------------------------|----------|------------------------------------|
| A                                                                                        | 08.11.24 | Planning Condition Discharge Issue |
| Rev                                                                                      | Date     | Comments                           |
| Client                                                                                   |          |                                    |
| Guru Nanak Darbar Gurdwara Gravesend                                                     |          |                                    |
| Project                                                                                  |          |                                    |
| Proposed Development Site<br>Sikh Temple Site<br>Clarence Place<br>Gravesend<br>DA12 1LD |          |                                    |
| Title                                                                                    |          |                                    |
| Planning Condition 07:<br>Joinery Details<br>Window / External Door Type 6               |          |                                    |
| Project No.                                                                              |          | Date                               |
| 181                                                                                      |          | October 2024                       |
| Drawing No.                                                                              |          | Revision                           |
| 181-PD-606                                                                               |          | A                                  |
| Scale                                                                                    |          | Drawn                              |
| 1:10 & 1:500 @ A2                                                                        |          | STC                                |
|                                                                                          |          | Check                              |
|                                                                                          |          | HD                                 |

Type 6