





ELEVATIONS INDICATING WINDOW / EXTERNAL DOOR TYPE , NUMBER & LOCATION ON BUILDING (SCALE 1:500)

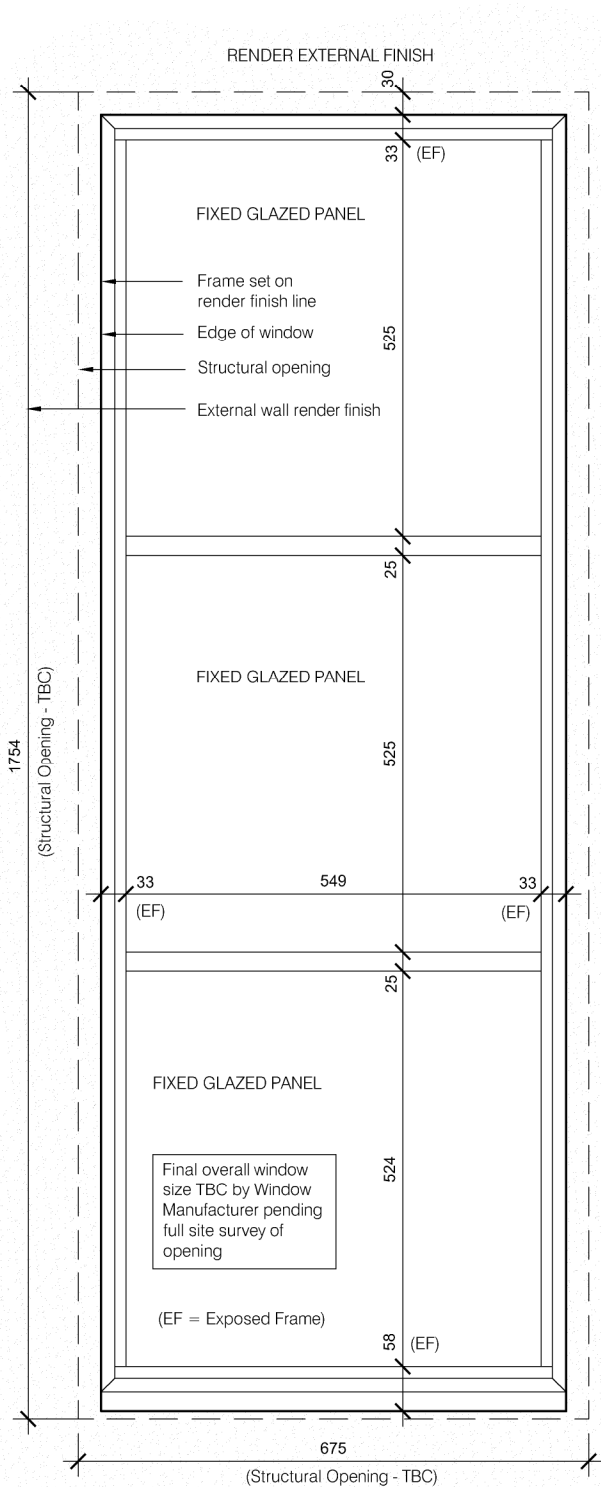


WF/40
WF/43
WF/44

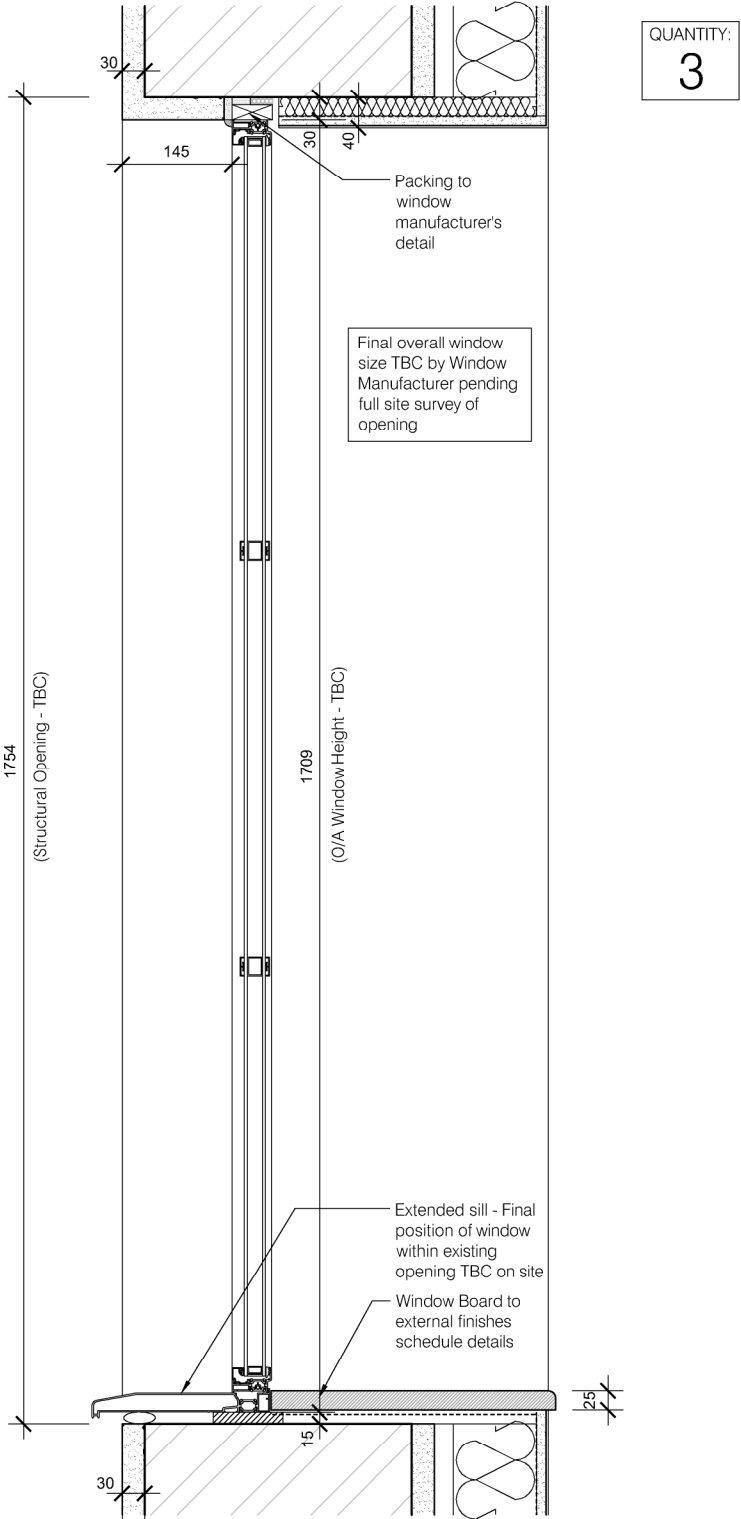

QUANTITY:
3

ELEVATION OF WINDOW - TYPE 7

SECTION OF WINDOW - TYPE 7

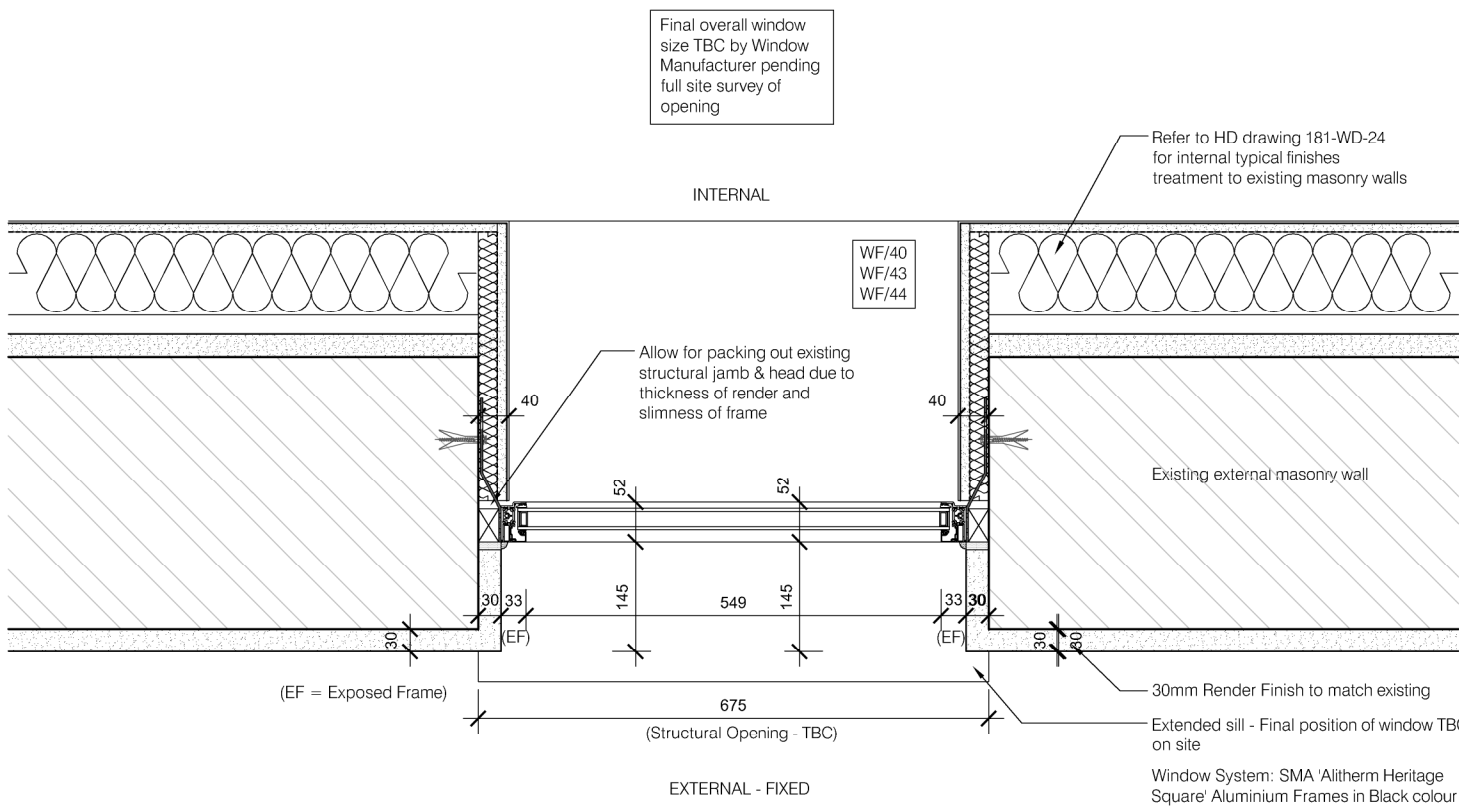

PLAN OF WINDOW - TYPE 7

A	08.11.24	Planning Condition Discharge Issue
Rev	Date	Comments
Client		
Guru Nanak Darbar Gurdwara Gravesend		
Project		
Proposed Development Site Sikh Temple Site Clarence Place Gravesend DA12 1LD		
Title		
Planning Condition 07: Joinery Details Window / External Door Type 7		
Project No.		Date
181		October 2024
Drawing No.		Revision
181-PD-607		A
Scale		Drawn
1:10 & 1:500 @ A2		STC
		Check
		HD

HASKINS
DESIGNS LTD.

The Civic Centre, St Mary's Road, Swanley, Kent, BR8 7BU.
Phone: 01322 479561 Mobile: 07802 182202
info@haskinsdesigns.co.uk Website: haskinsdesigns.co.uk

Type 7