






ELEVATIONS INDICATING WINDOW / EXTERNAL DOOR TYPE , NUMBER & LOCATION ON BUILDING (SCALE 1:500)

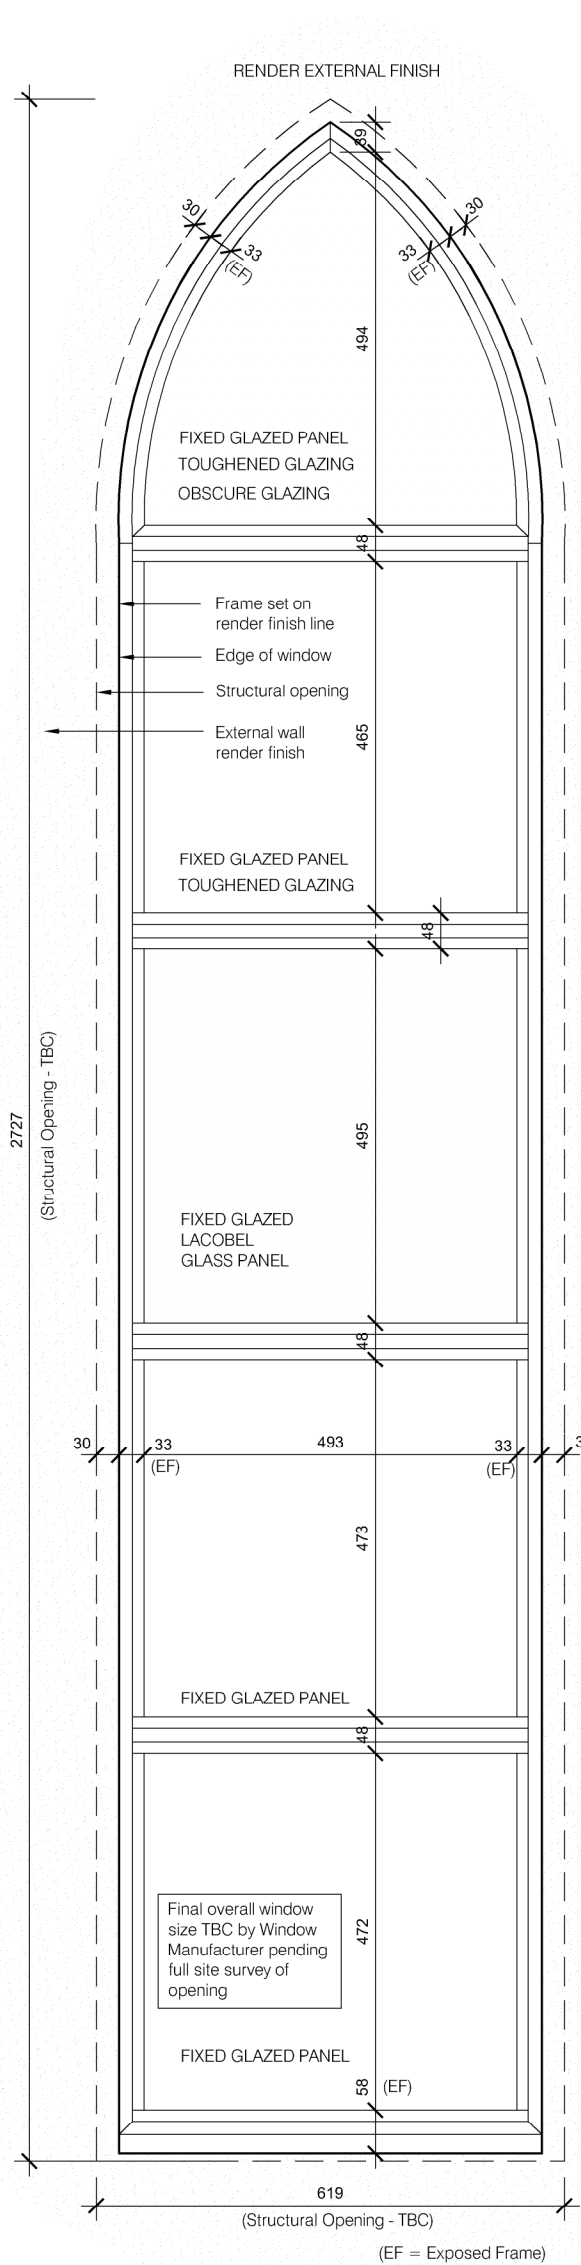

ELEVATION OF WINDOW - TYPE 8

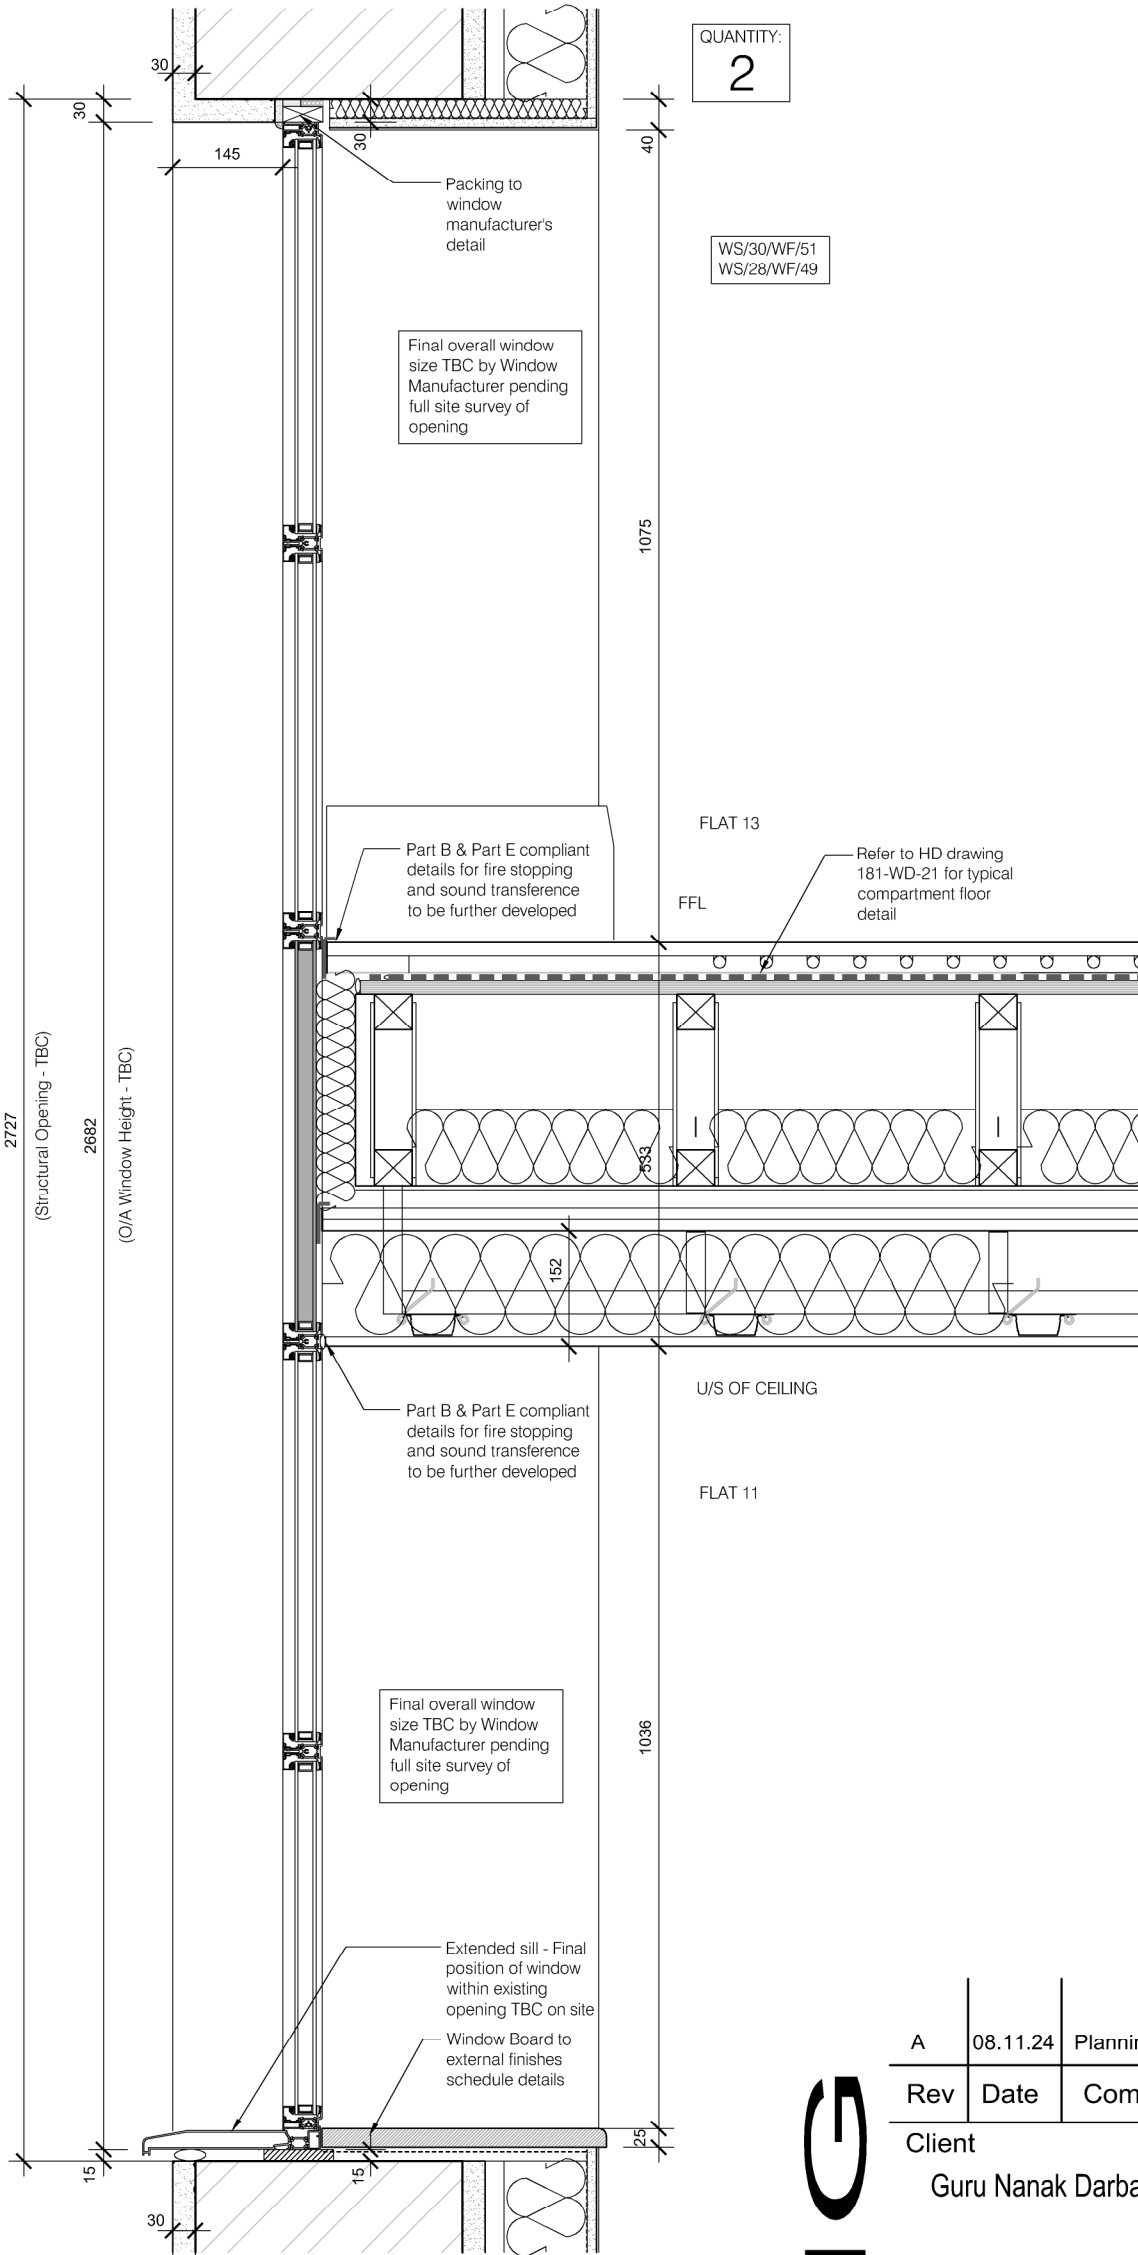

SECTION OF WINDOW - TYPE 8

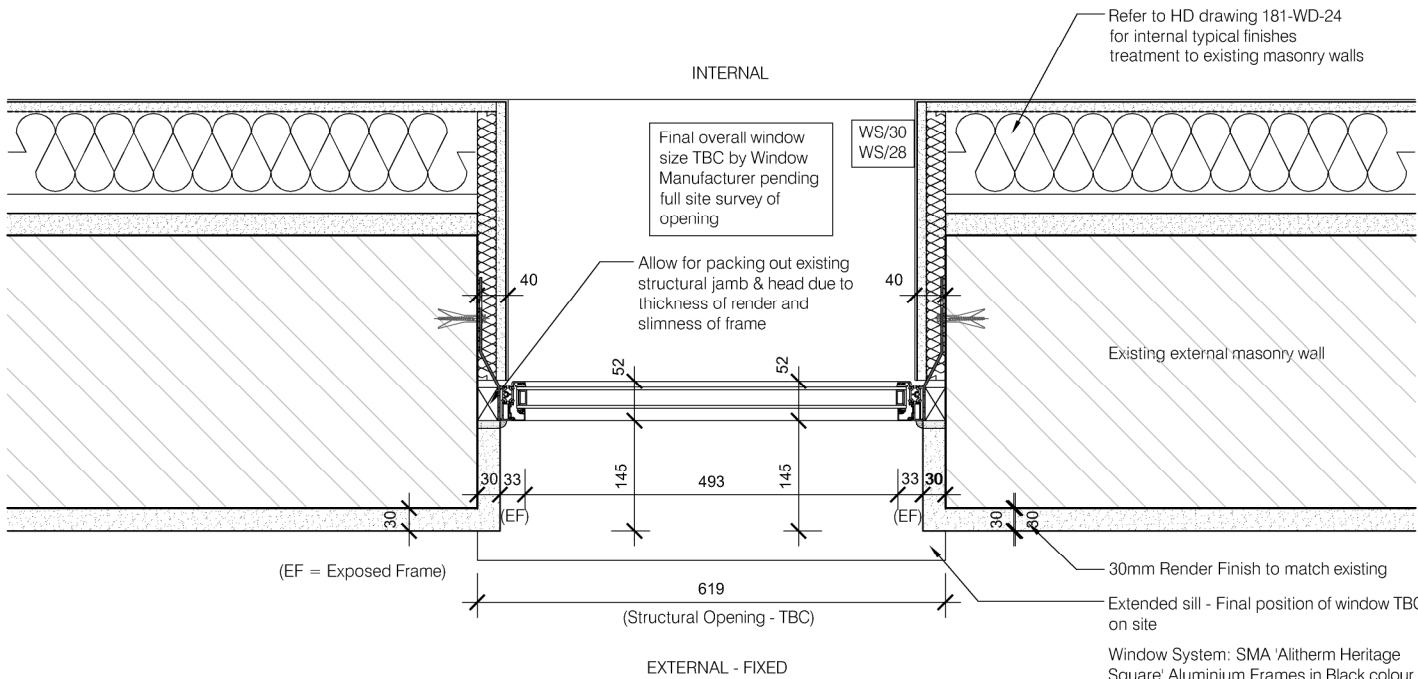

PLAN OF WINDOW - TYPE 8

Type 8

PLANNING	A	08.11.24	Planning Condition Discharge Issue
	Rev	Date	Comments
	Client		
	Guru Nanak Darbar Gurdwara Gravesend		
PLANNING	Project		
	Proposed Development Site Sikh Temple Site Clarence Place Gravesend DA12 1LD		
	Title		
	Planning Condition 07: Joinery Details Window / External Door Type 8		
PLANNING	Project No.		Date
	181		October 2024
	Drawing No.		Revision
	181-PD-608		A
PLANNING	Scale		Drawn
	1:10 & 1:500 @ A2		STC
			Check
PLANNING			HD