



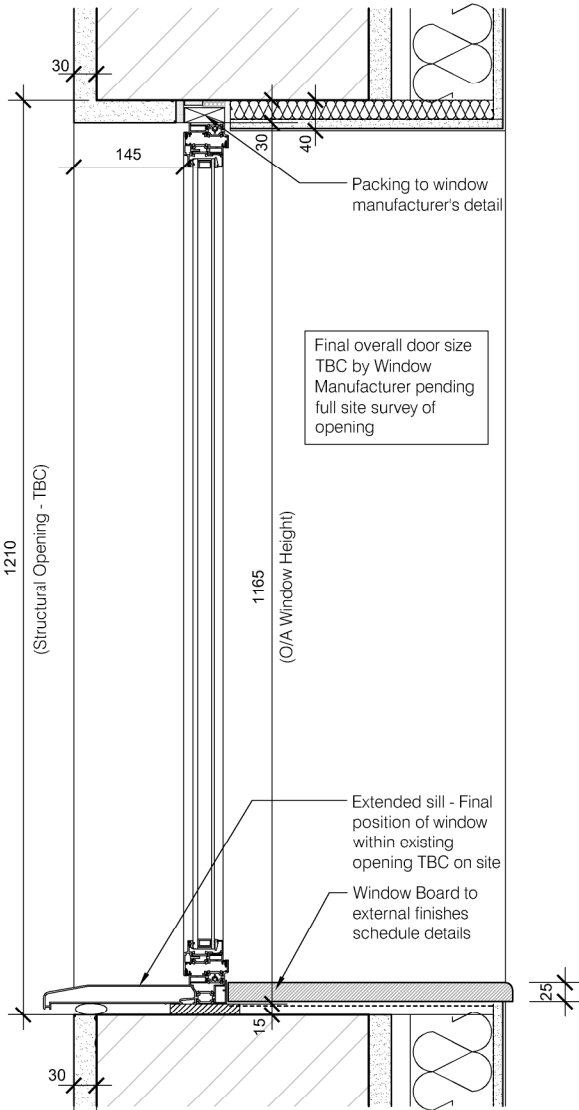


ELEVATIONS INDICATING WINDOW / EXTERNAL DOOR TYPE , NUMBER & LOCATION ON BUILDING (SCALE 1:500)

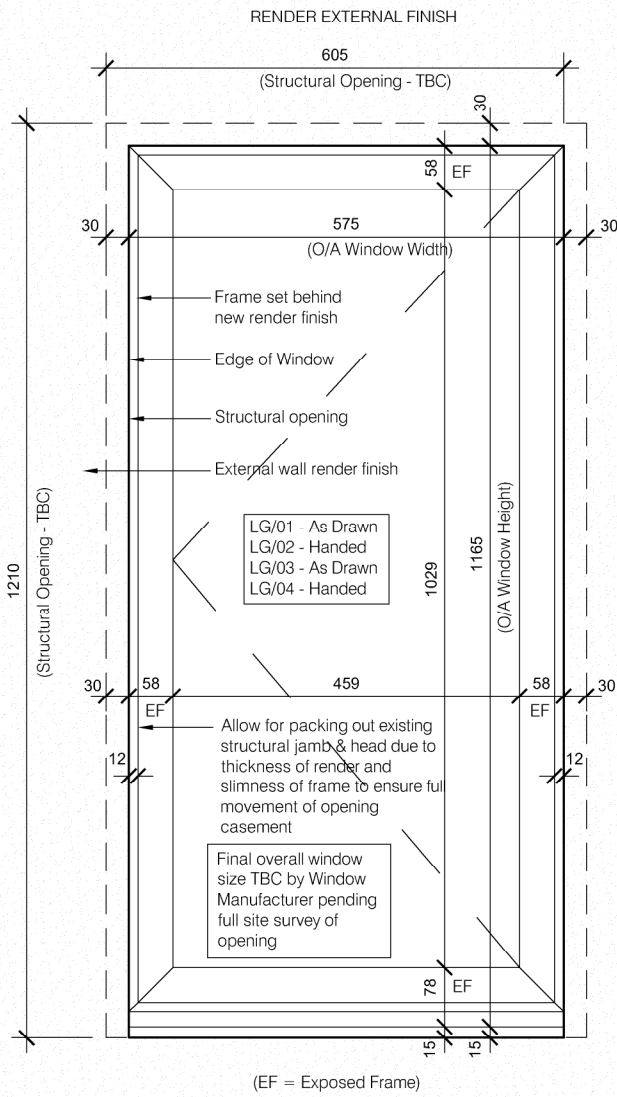

QUANTITY:
4

ELEVATION OF WINDOW - TYPE 2

SECTION OF WINDOW - TYPE 2

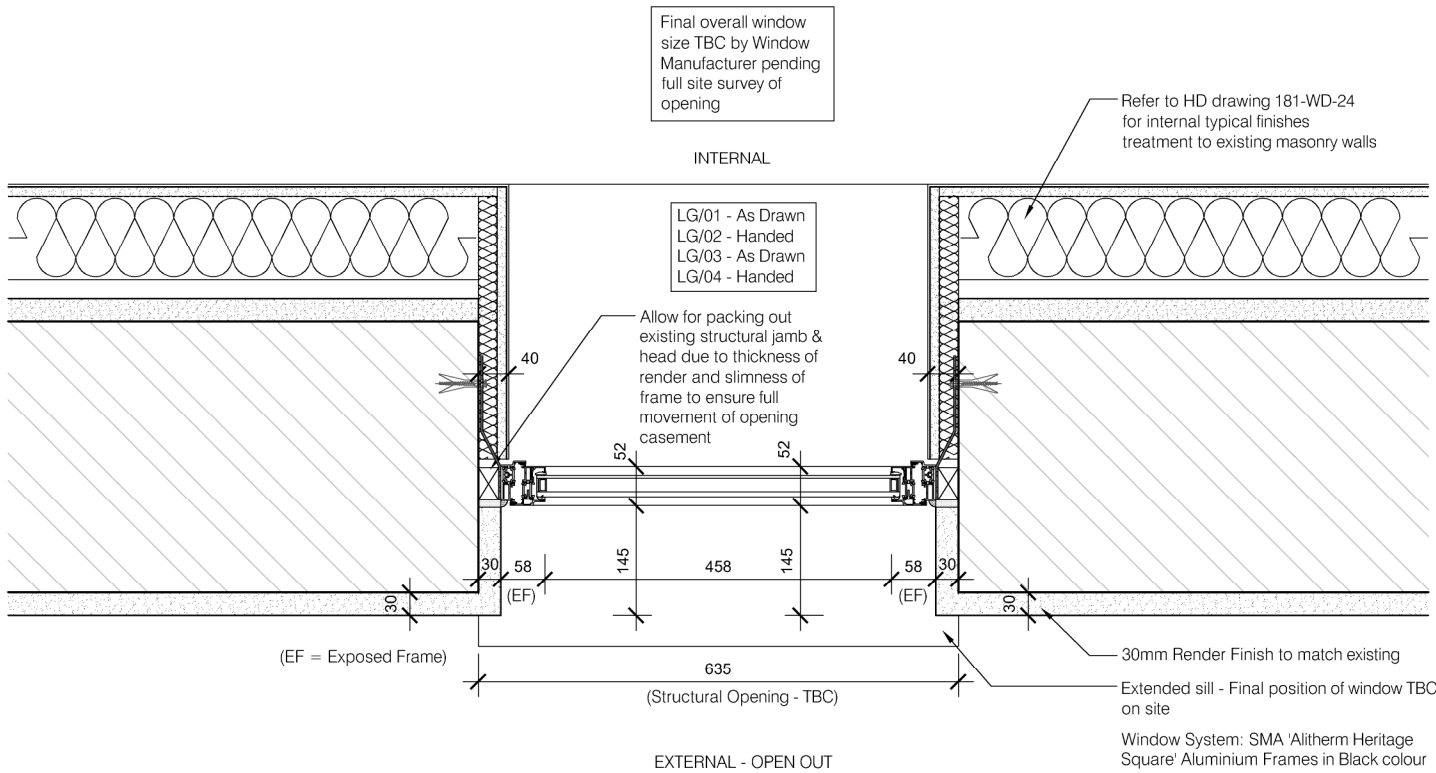

PLAN OF WINDOW - TYPE 2

PLANNING

A	08.11.24	Planning Condition Discharge Issue
Rev	Date	Comments
Client		
Guru Nanak Darbar Gurdwara Gravesend		
Project		
Proposed Development Site Sikh Temple Site Clarence Place Gravesend DA12 1LD		
Title		
Planning Condition 07: Joinery Details Window / External Door Type 2		
Project No.		Date
181		October 2024
Drawing No.		Revision
181-PD-602		A
Scale		Drawn
1:10 & 1:500 @ A2		STC
		Check
		HD

Type 2