




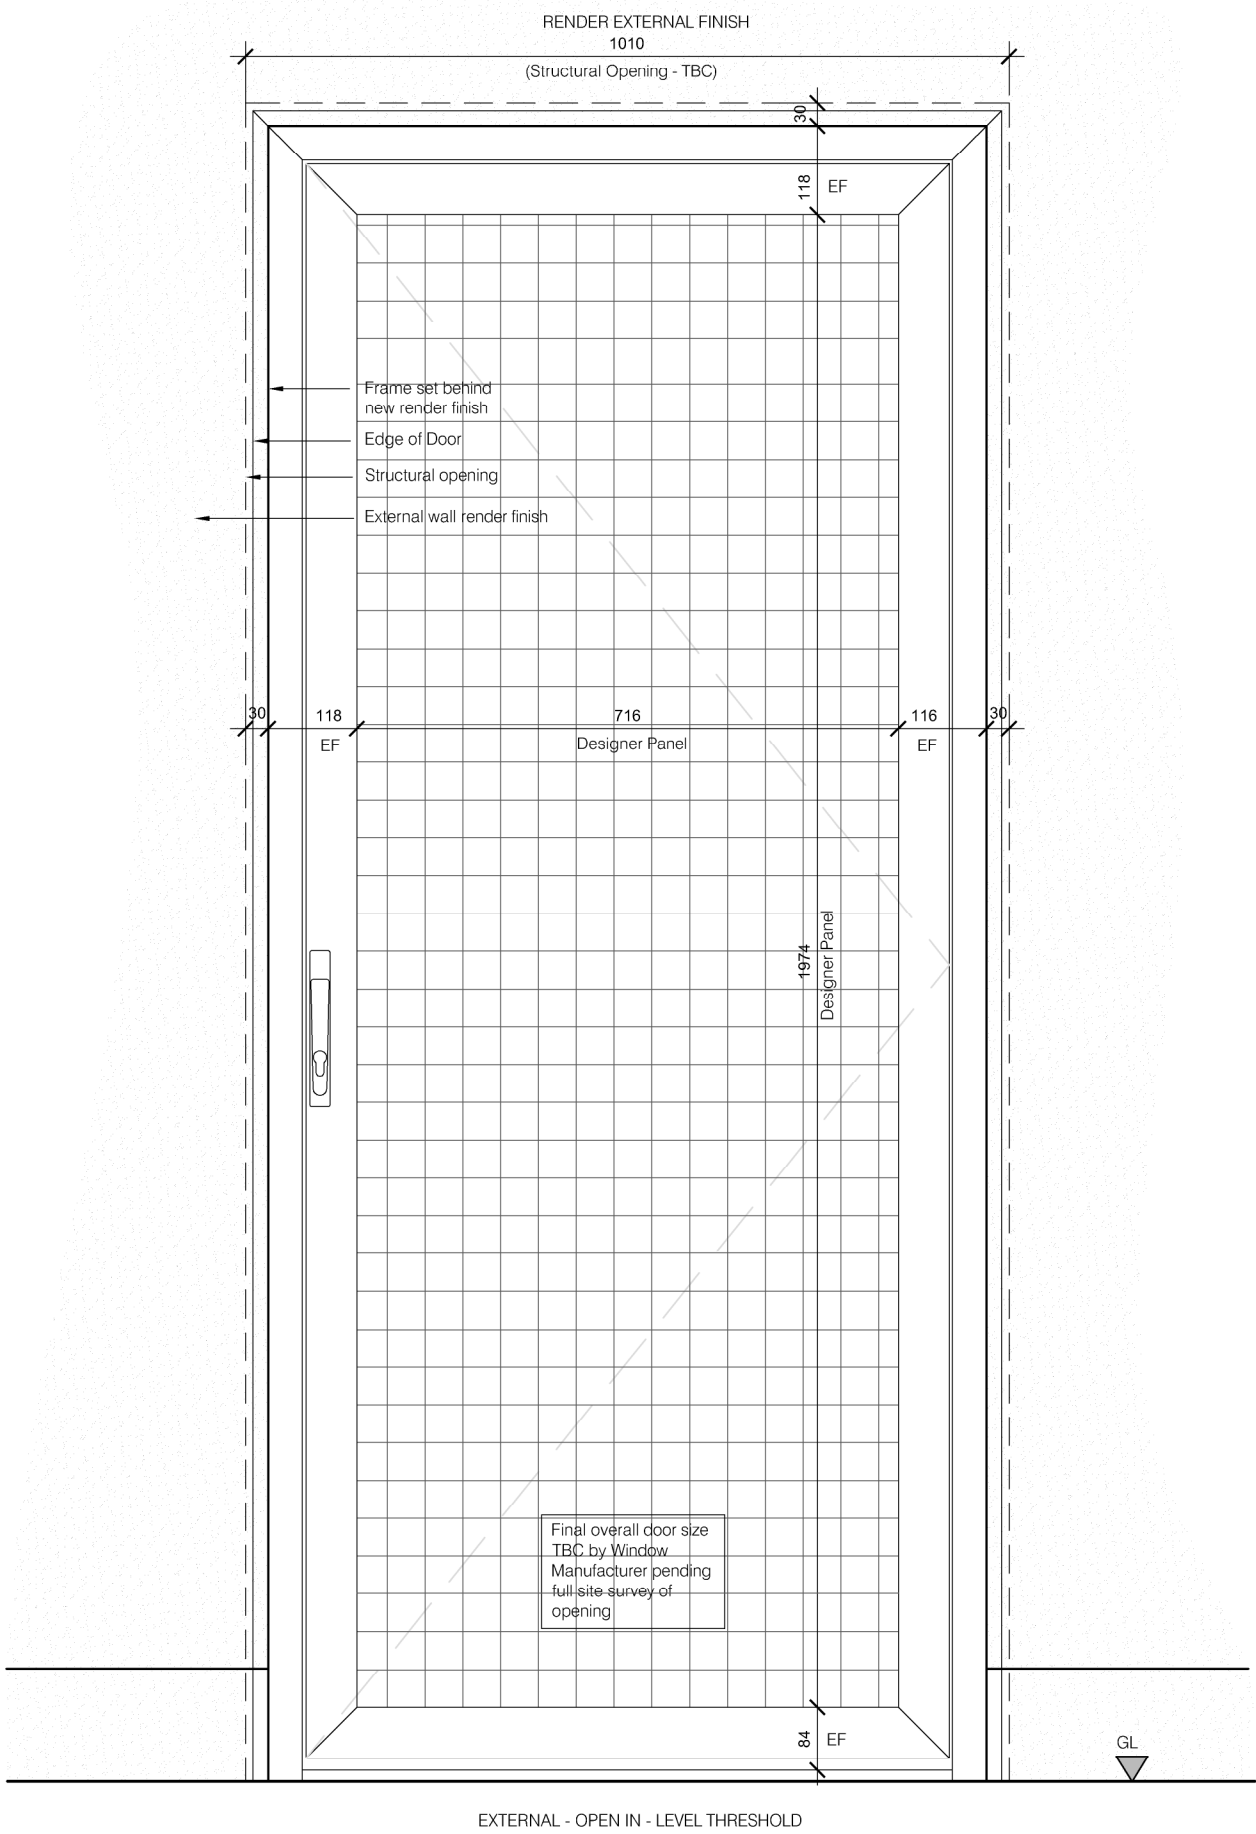

ELEVATIONS INDICATING WINDOW / EXTERNAL DOOR TYPE , NUMBER & LOCATION ON BUILDING (SCALE 1:500)

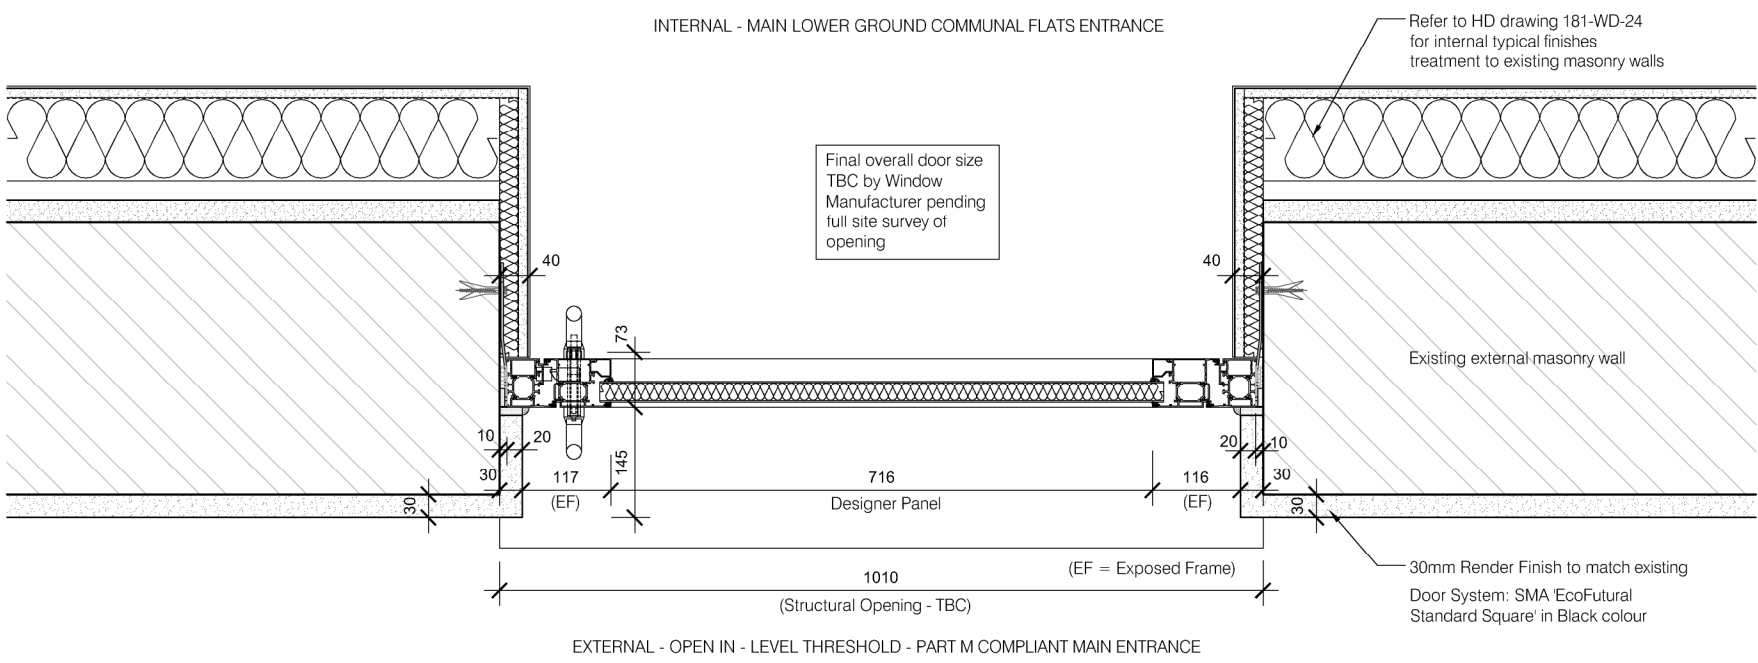

ELEVATION OF EXTERNAL DOOR - TYPE 4 - DLG/04

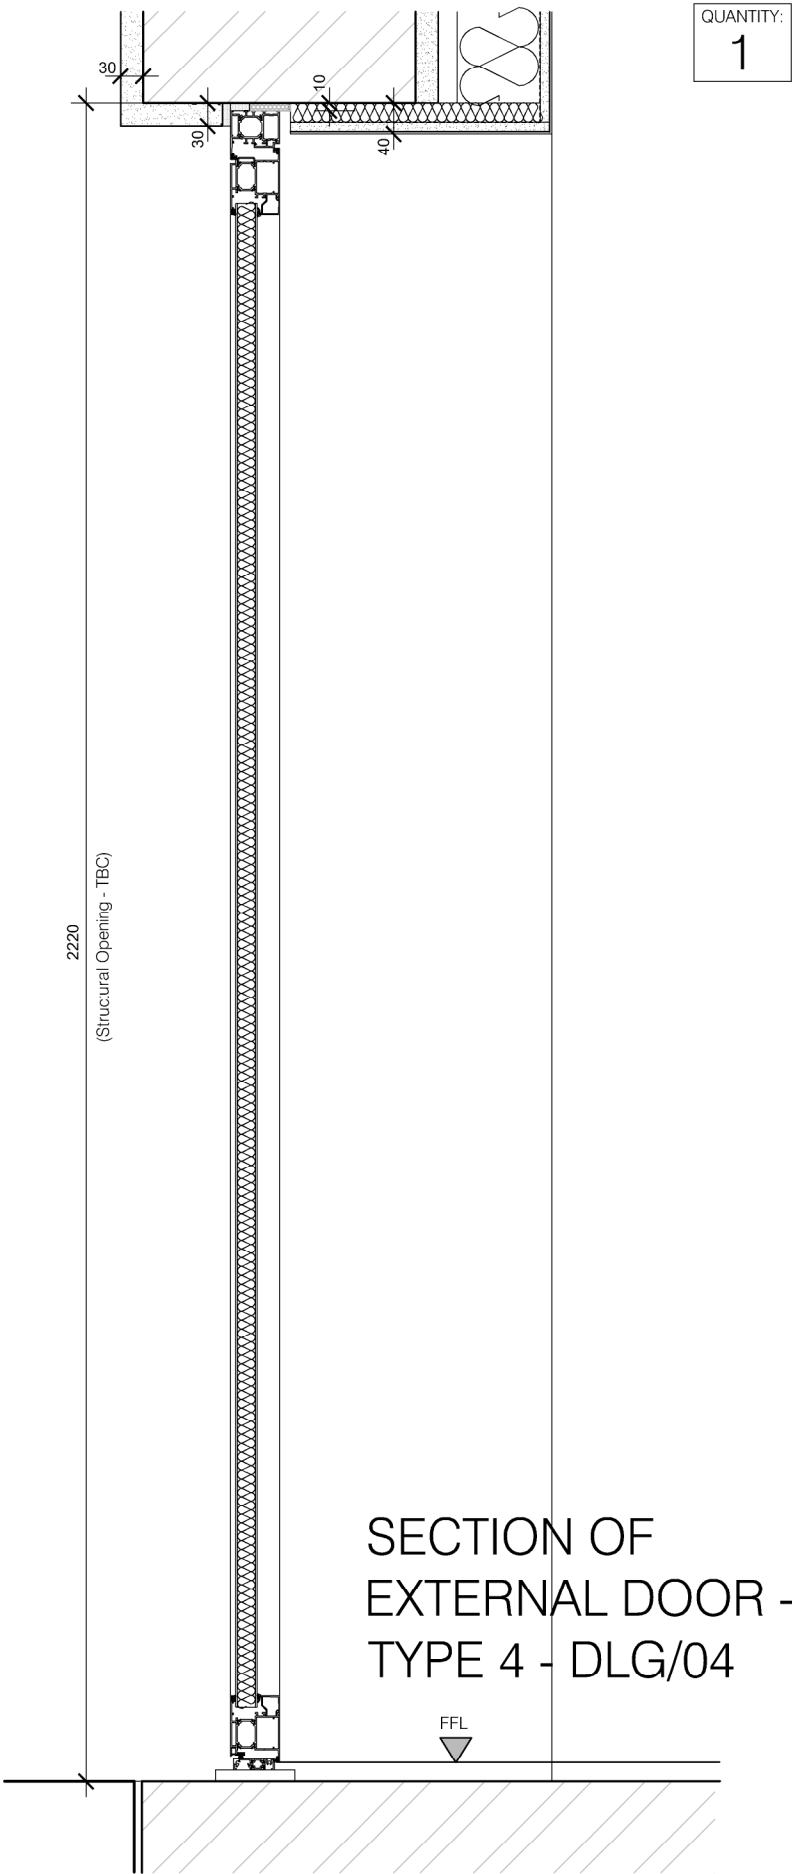

PLAN OF EXTERNAL DOOR - TYPE 4 - DLG/04 - MAIN ENTRANCE

Type 4

PLANNING

A	08.11.24	Planning Condition Discharge Issue
Rev	Date	Comments
Client		
Guru Nanak Darbar Gurdwara Gravesend		
Project		
Proposed Development Site		
Sikh Temple Site		
Clarence Place		
Gravesend		
DA12 1LD		
Title		
Planning Condition 07:		
Joinery Details		
Window / External Door Type 4		
Project No.		Date
181		October 2024
Drawing No.		Revision
181-PD-604		A
Scale		Drawn
1:10 & 1:500 @ A2		STC
		Check
		HD