
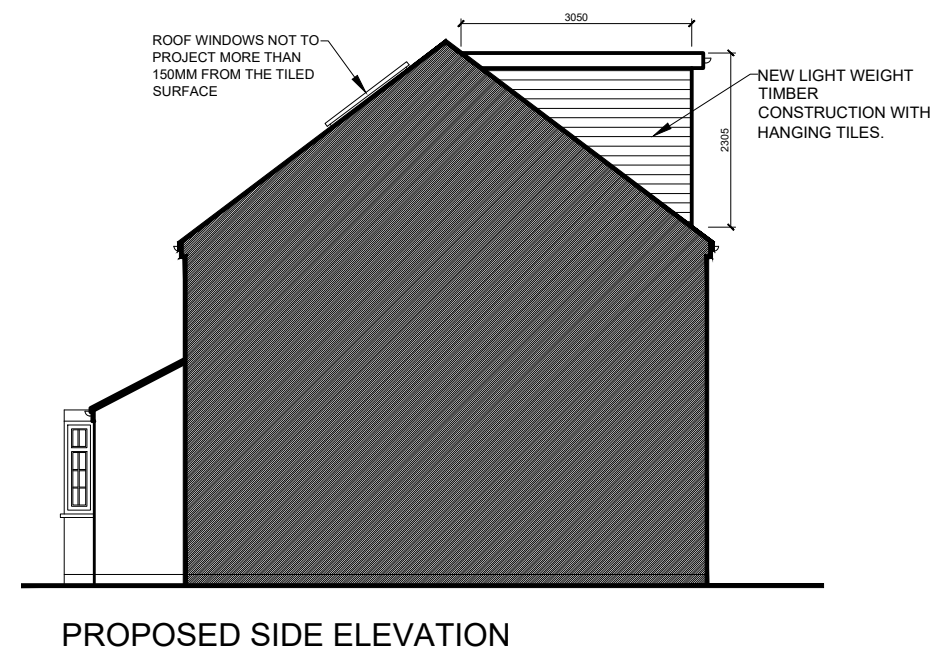


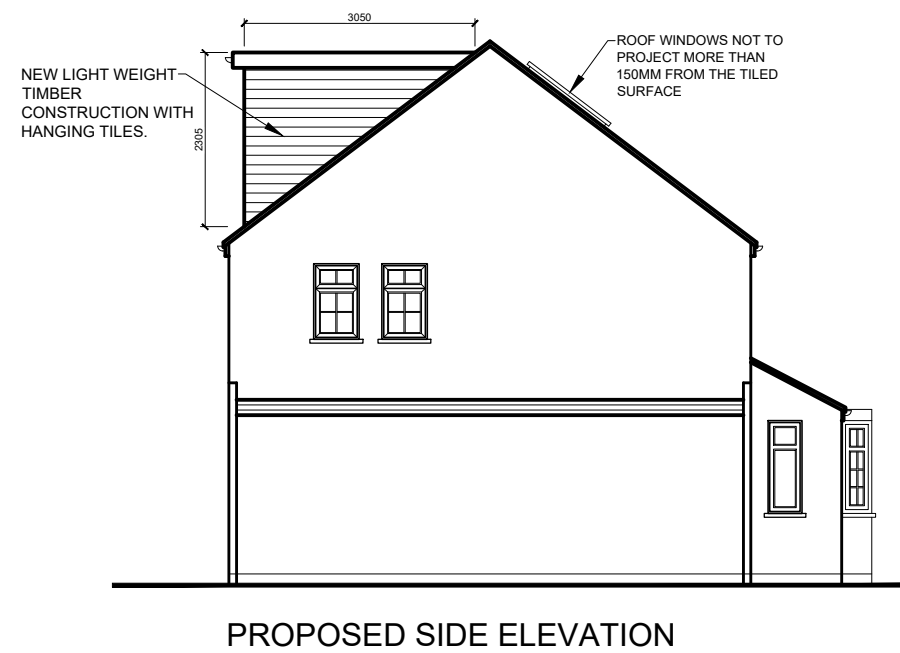

rev.	description	date	chkd
 93 Cotmandene Crescent, Orpington, Kent BR5 2RA 020 3004 9238 07931 931 035 s.nagpal@dapconsultants.co.uk www.dapconsultants.co.uk			
project : 127 Dene Holm Road Gravesend			
drawing title : Proposed Elevations			
drawn: TK		chkd : SS	date: 21.07.2025
status: Permitted Dev.			scale: 1:100@A3
proj no : 2815		drg no: 06	rev no: A