


~~SCALE 1:100~~

SCALE 1:100

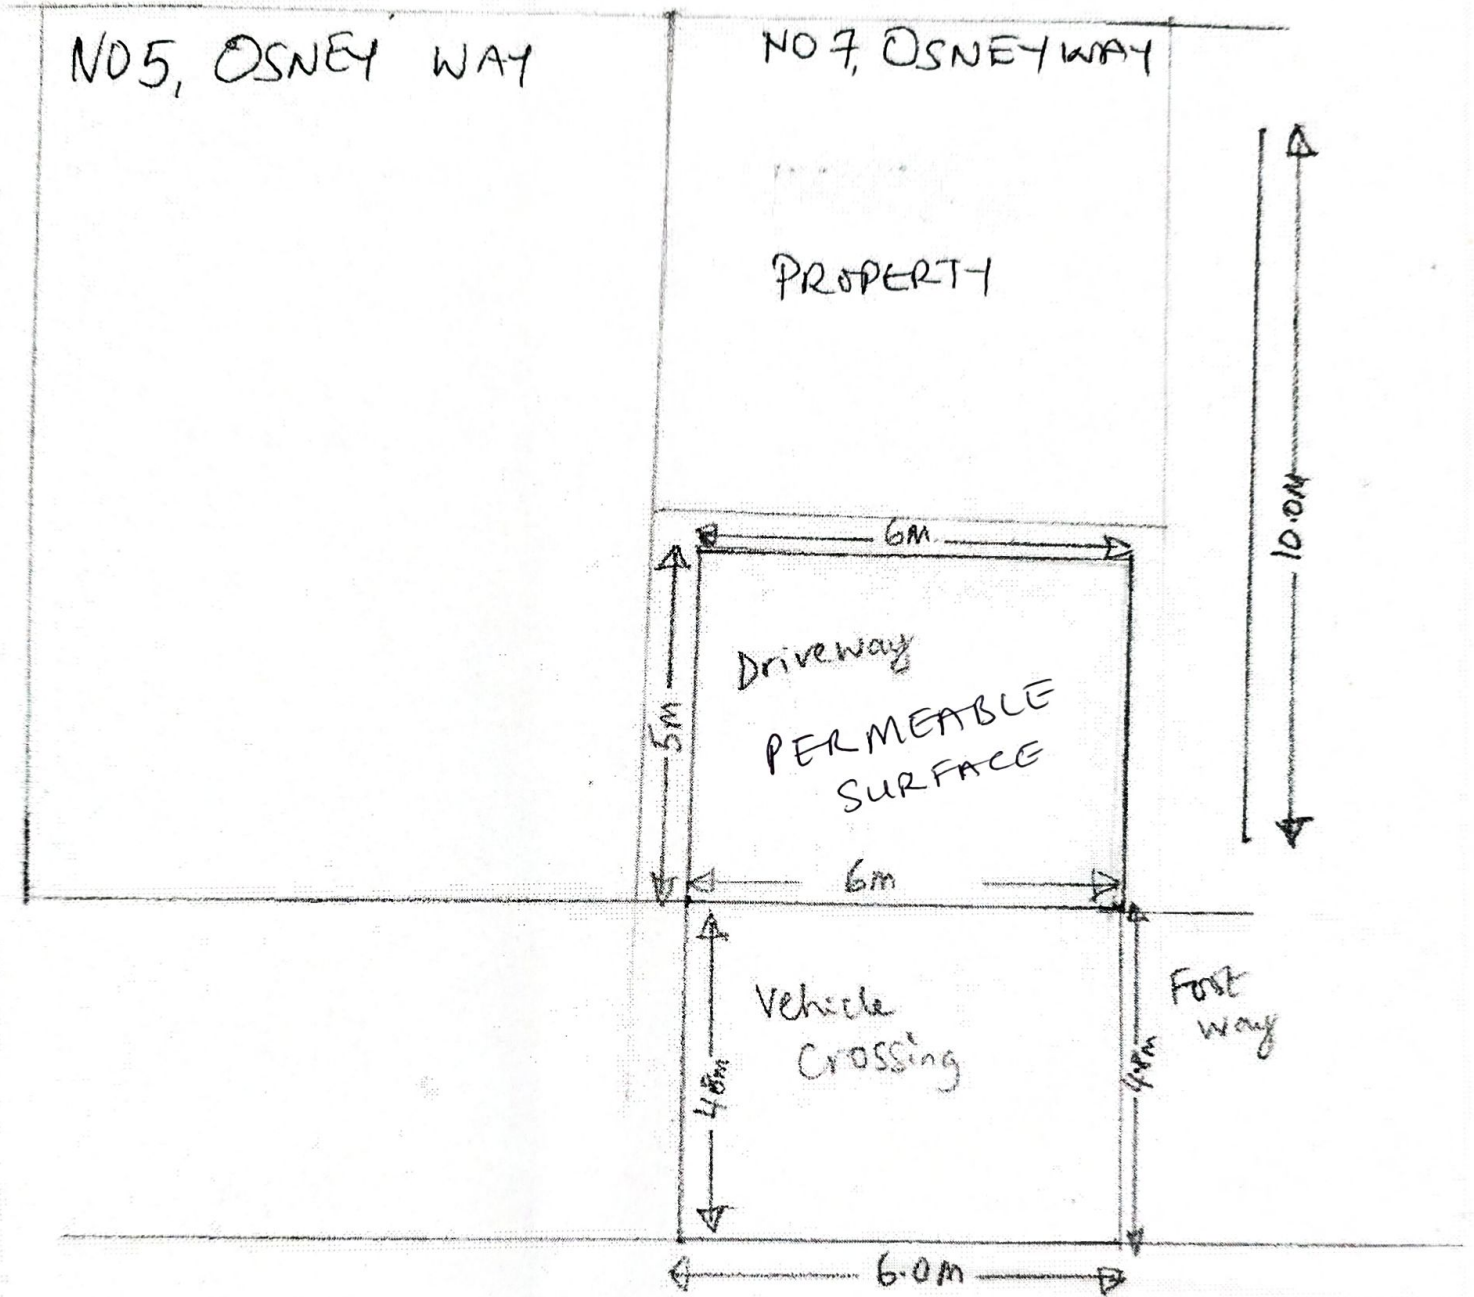

2 Ramped and 5 dropped Kerbs

OSNEY WAY

CARRIAGE WAY