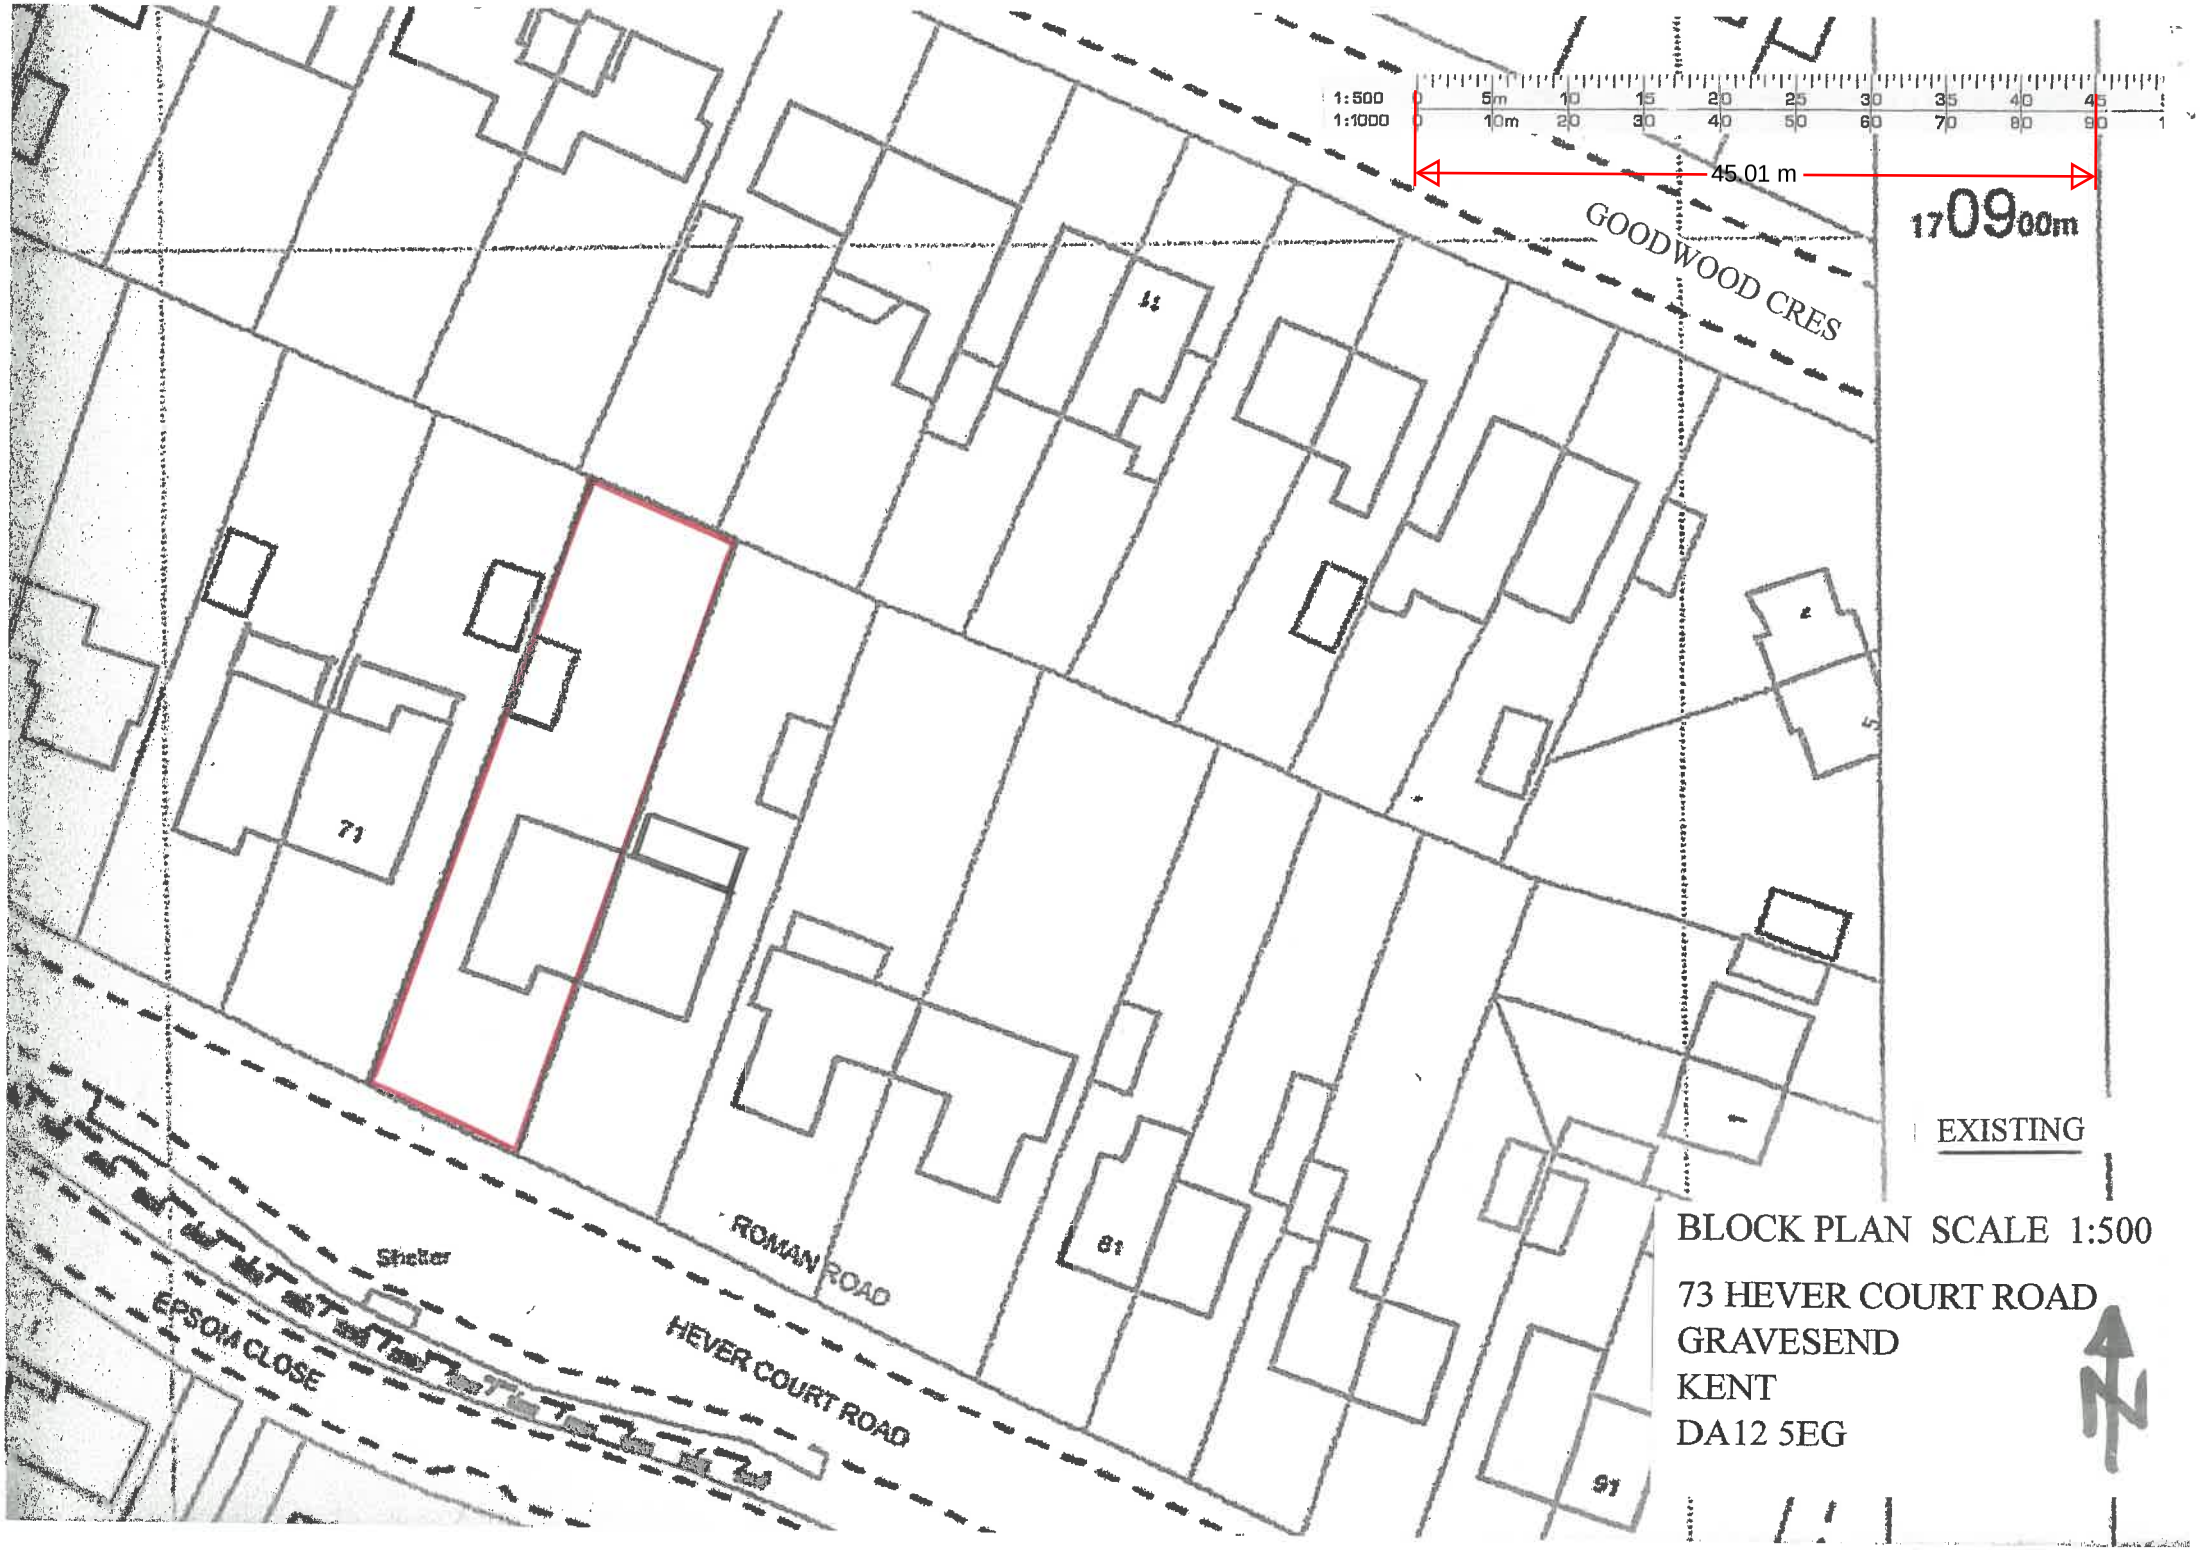

1:500
1:1000
45.01 m
1709 00m
GOODWOOD CRES
11
71
81
91
ROMAN ROAD
HEVER COURT ROAD
EPSOM CLOSE
Shelter
EXISTING
BLOCK PLAN SCALE 1:500
73 HEVER COURT ROAD
GRAVESEND
KENT
DA12 5EG