
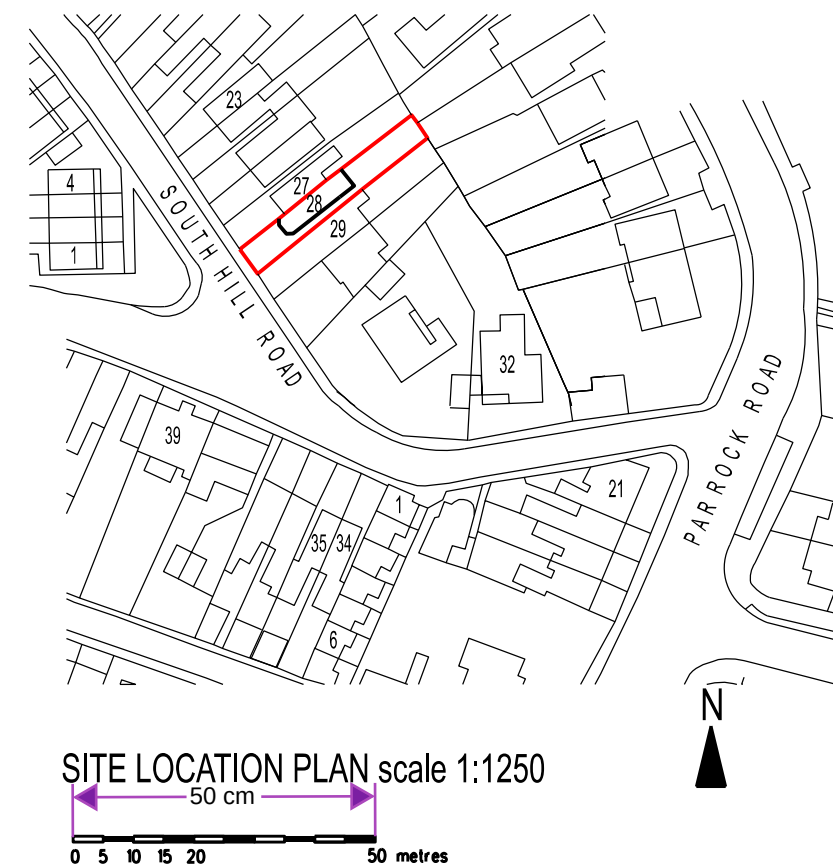
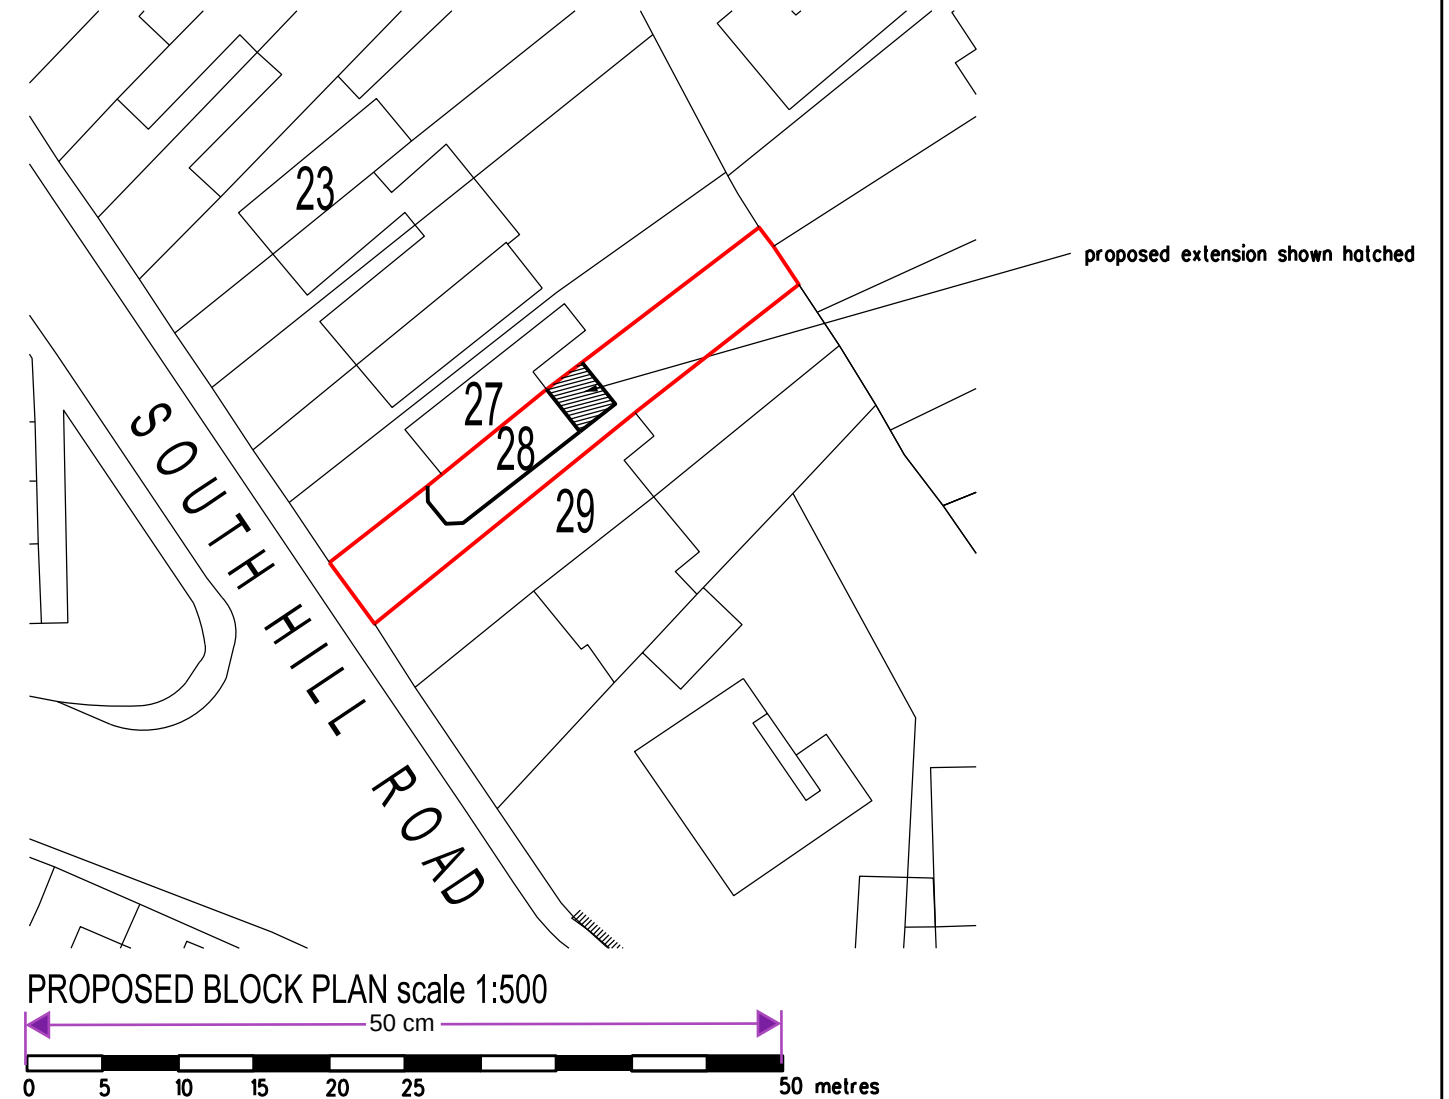


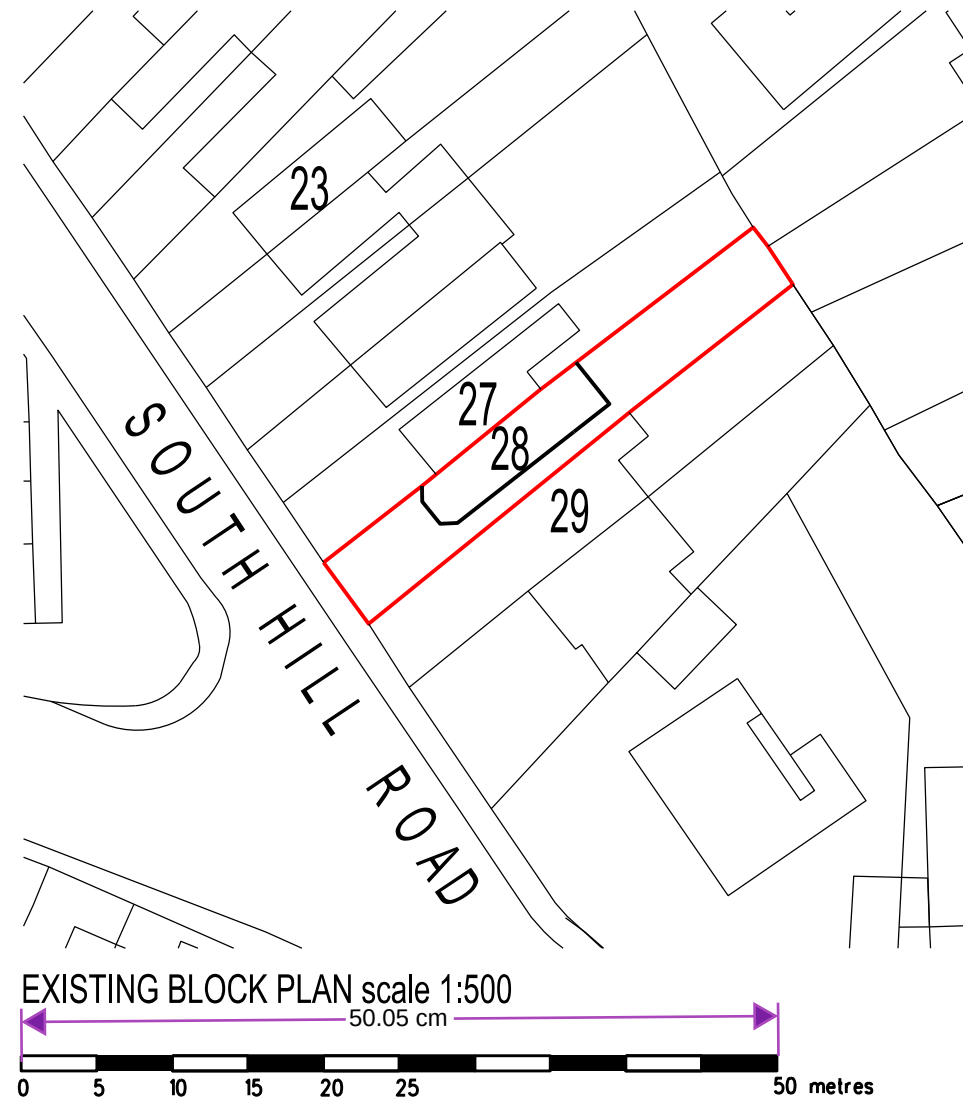

REVISION	DATE
ARCHITECT	
TA ARCHITECTS	
11 JOYDENS WOOD ROAD BEXLEY	
KENT DA5 2HS Tel 07905 130591	
ta140256@googlemail.com	
JOB	
PROPOSED REAR EXTENSION	
AT 28 SOUTH HILL ROAD	
GRAVESEND KENT DA12 1LA	
DRAWING	
EXISTING & PROPOSED SITE	
LOCATION & BLOCK PLANS	
SCALE	DATE
1:500 & 1250 AT A3	MAR 2024
DRAWING NO.	
MY/18	