


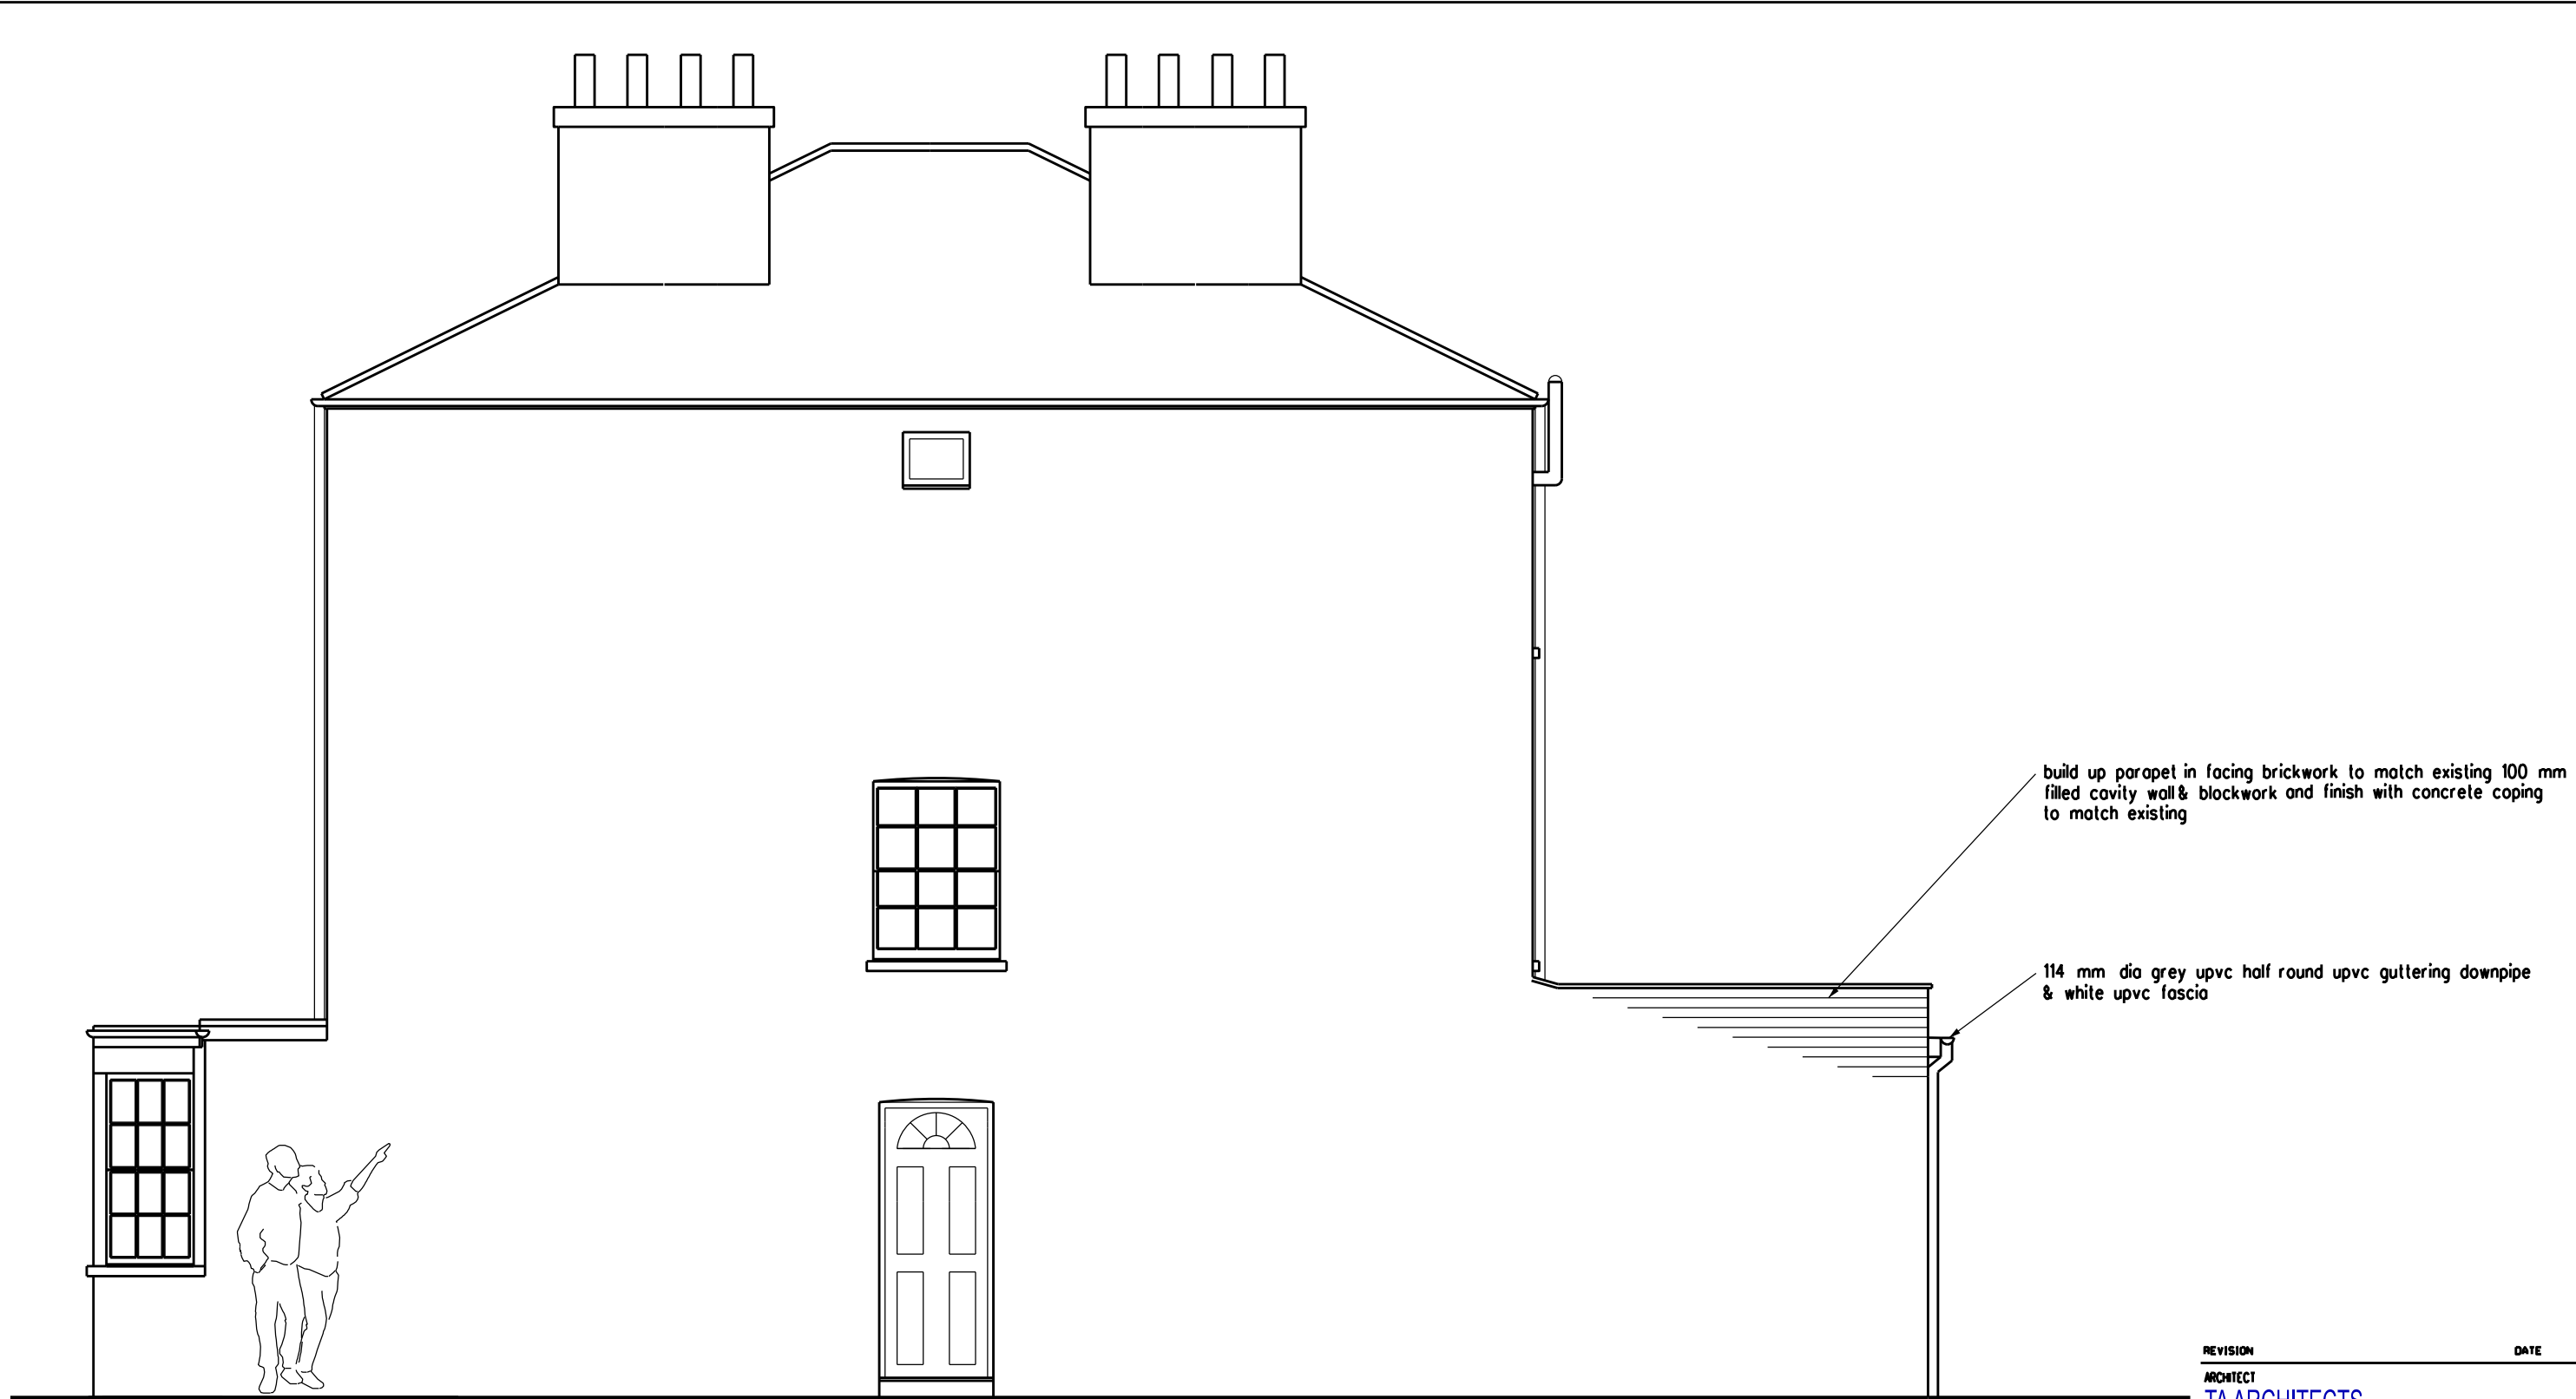

REVISION DATE

ARCHITECT
TA ARCHITECTS
11 JOYDENS WOOD ROAD BEXLEY
KENT DA5 2HS Tel 07905 130591
ta140256@googlemail.com

JOB
PROPOSED REAR EXTENSION
AT 28 SOUTH HILL ROAD
GRAVESEND KENT DA12 1LA

DRAWING
PROPOSED SIDE ELEVATION
TO No 29 SOUTH HILL ROAD

SCALE 1:50 AT A3 DATE MAR 2024

DRAWING NO.
MY/15

