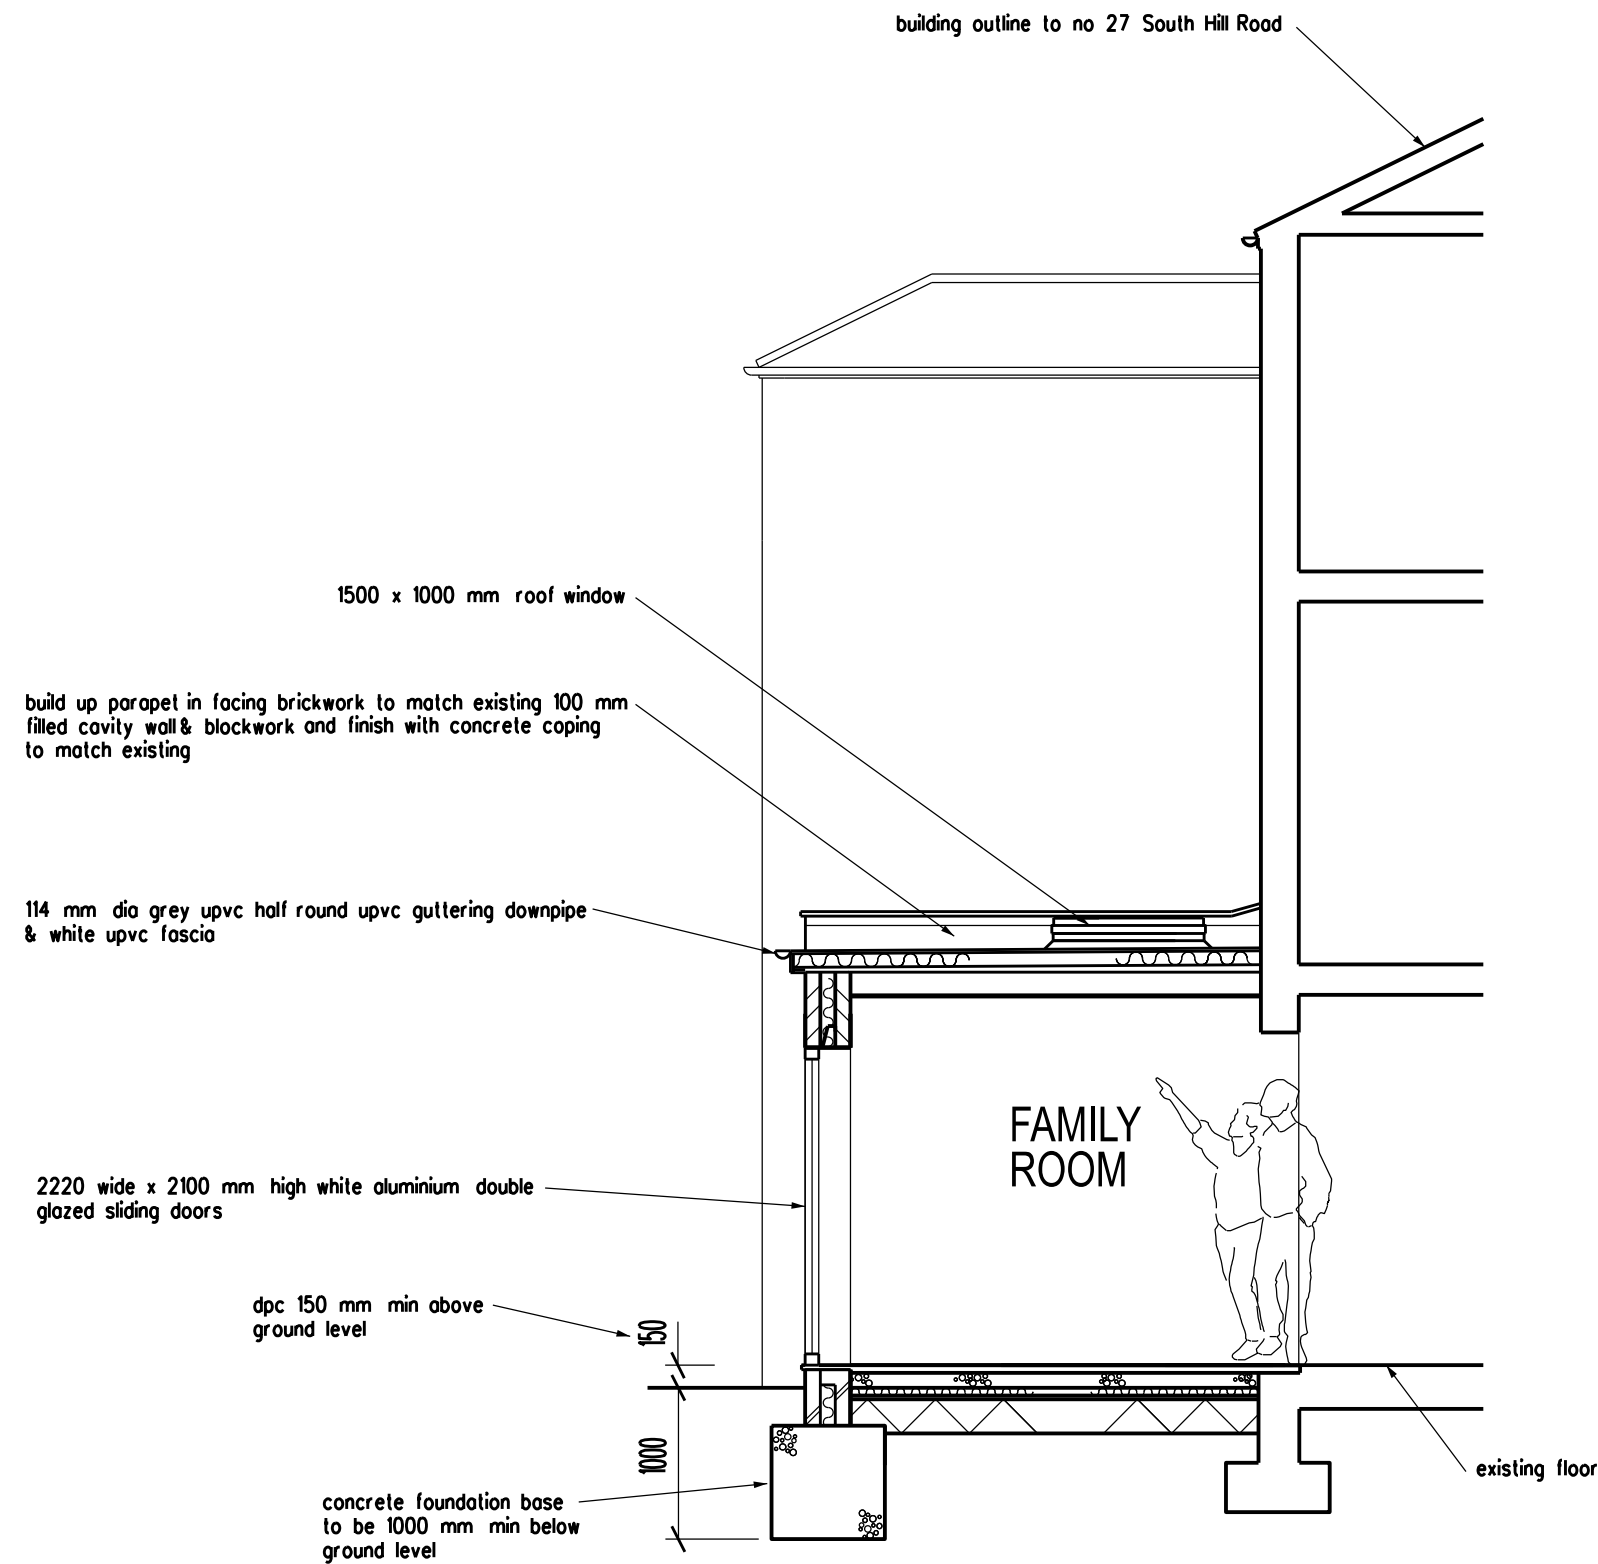


REVISION	DATE
ARCHITECT	
TA ARCHITECTS 11 JOYDENS WOOD ROAD BEXLEY KENT DA5 2HS Tel 07905 130591 ta140256@googlemail.com	
JOB	
PROPOSED REAR EXTENSION AT 28 SOUTH HILL ROAD GRAVESEND KENT DA12 1LA	
DRAWING	
PROPOSED SIDE ELEVATION TO No 27 SOUTH HILL ROAD	
SCALE	DATE
1:50 AT A3	MAR 2024
DRAWING NO.	
MY/16	