





Proposed Front (East) Elevation (to remain as existing)

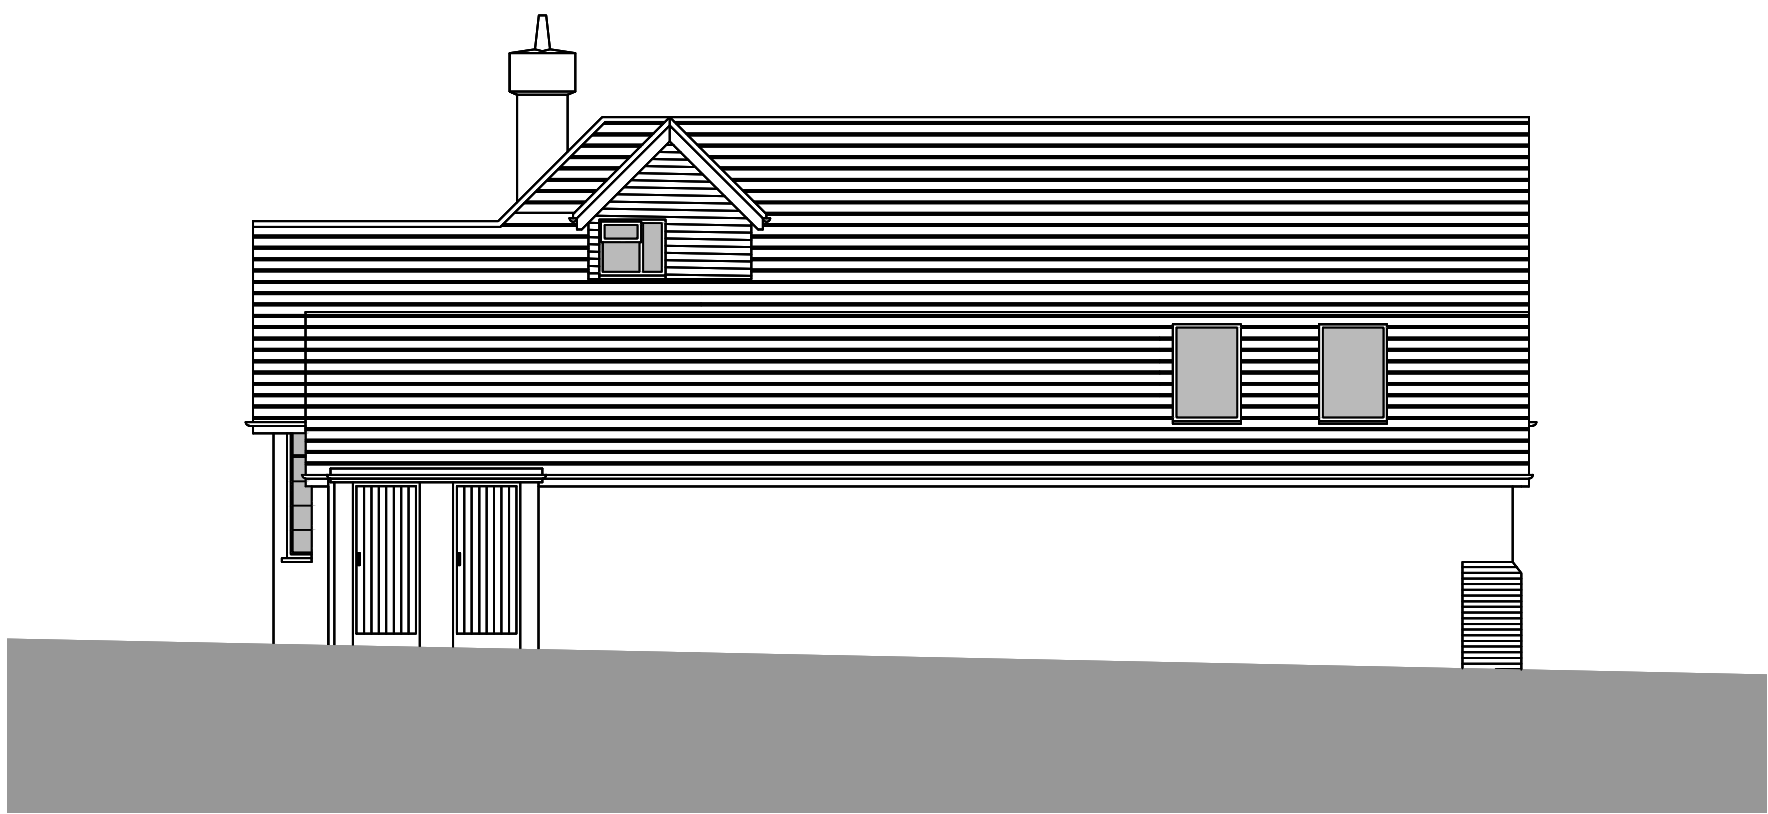

Proposed Side (North) Elevation (to remain as existing)

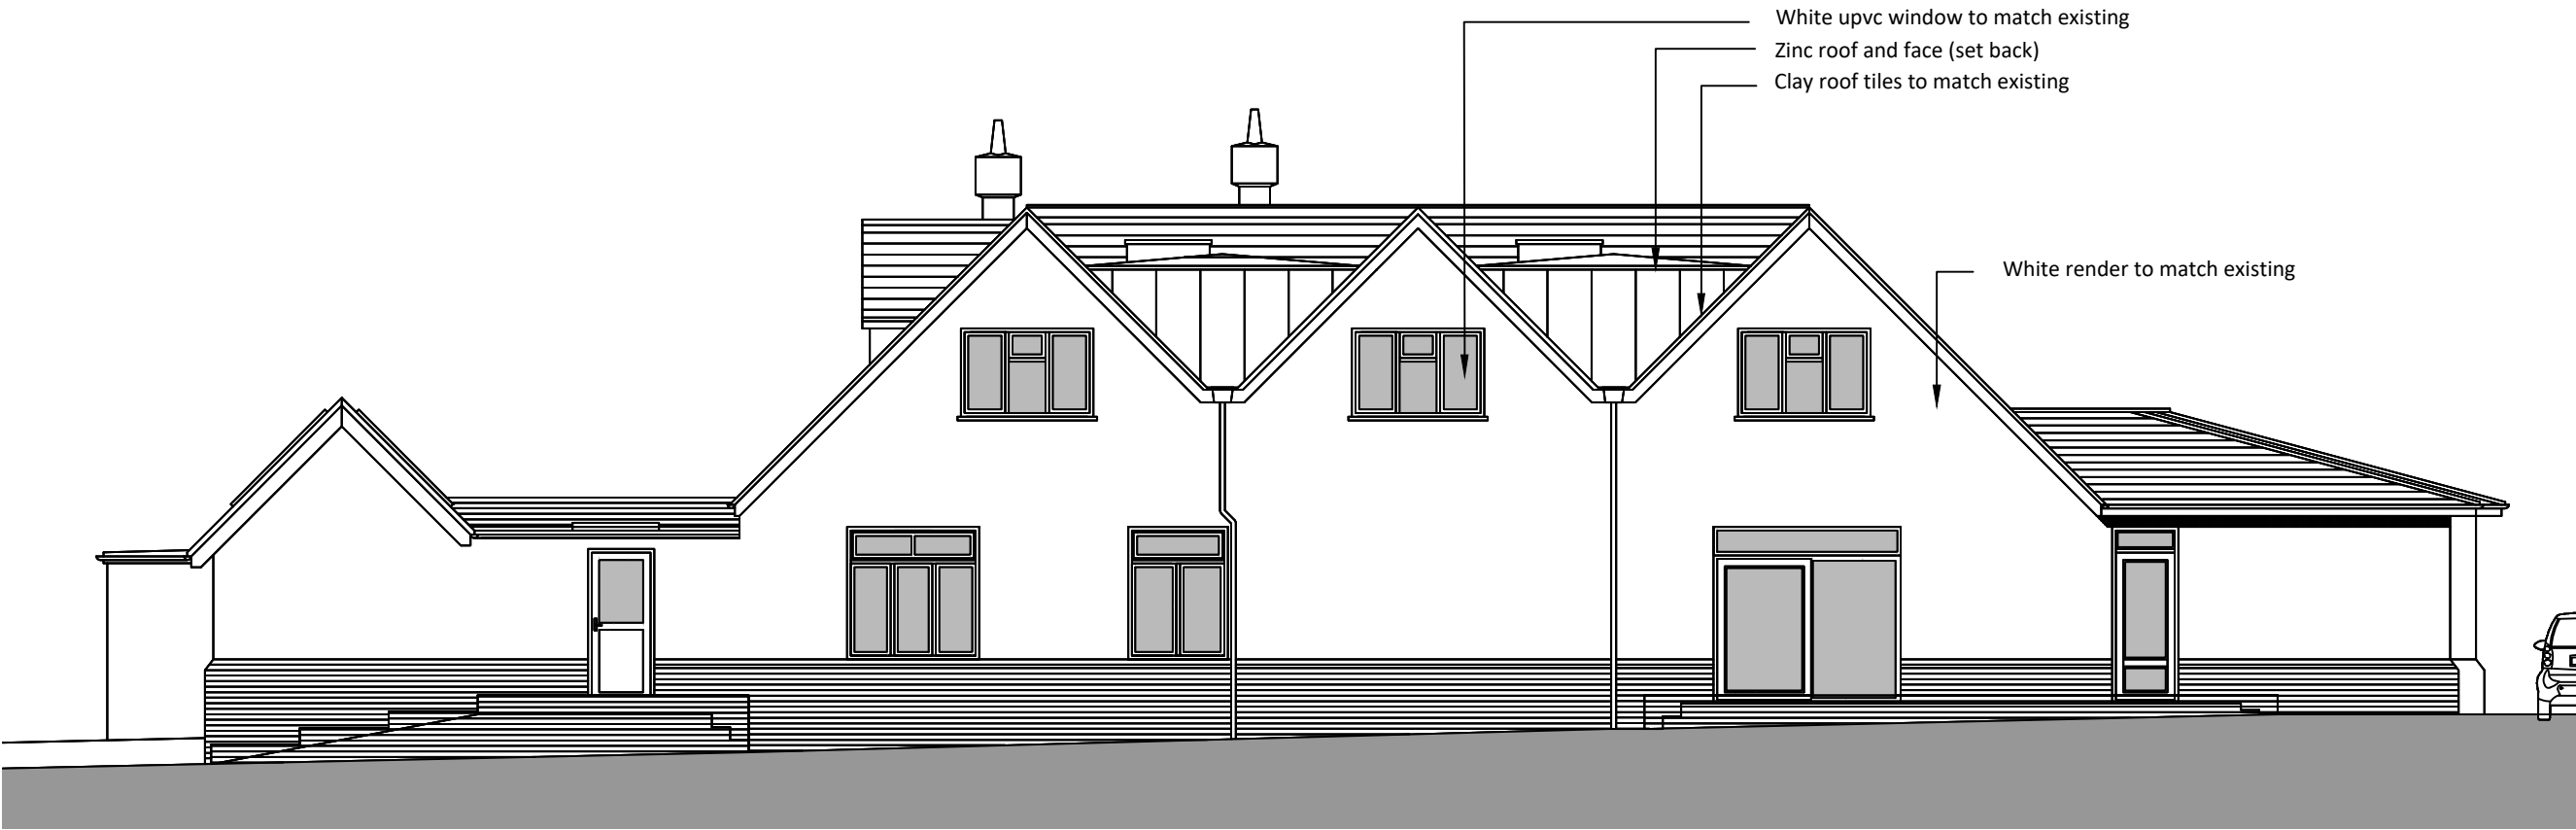

Proposed Rear (West) Elevation



Proposed Side (South) Elevation (to remain as existing)

Project Title Mecpham Veterinary Hospital, Wrotham Road, Mecpham, DA13 0QG		Job No 4047
Drawing Title Proposed Elevations	Drawing No 08	Revision A 19/06/2024
Date 05/03/2024	Drawn by MS	Checked by PN
Scale 1:100 @ A1	Note -	