



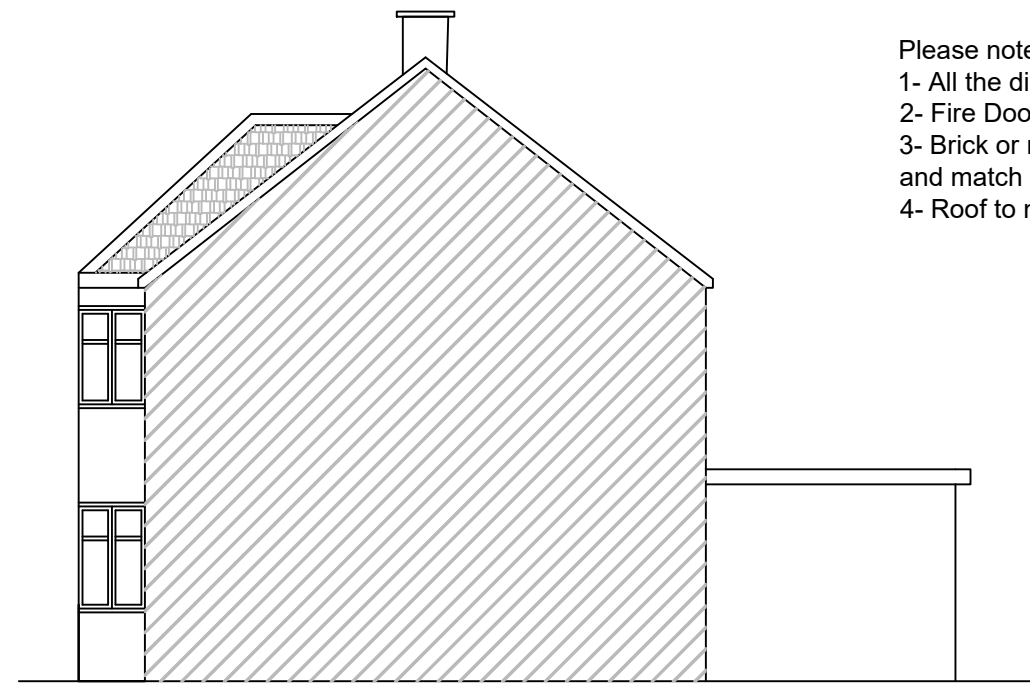


PROPOSED SIDE ELEVATION (A)

Please note:
1- All the dimension in mm
2- Fire Door and window UPVC
3- Brick or rendering to be finish and match the Existing wall
4- Roof to match Existing

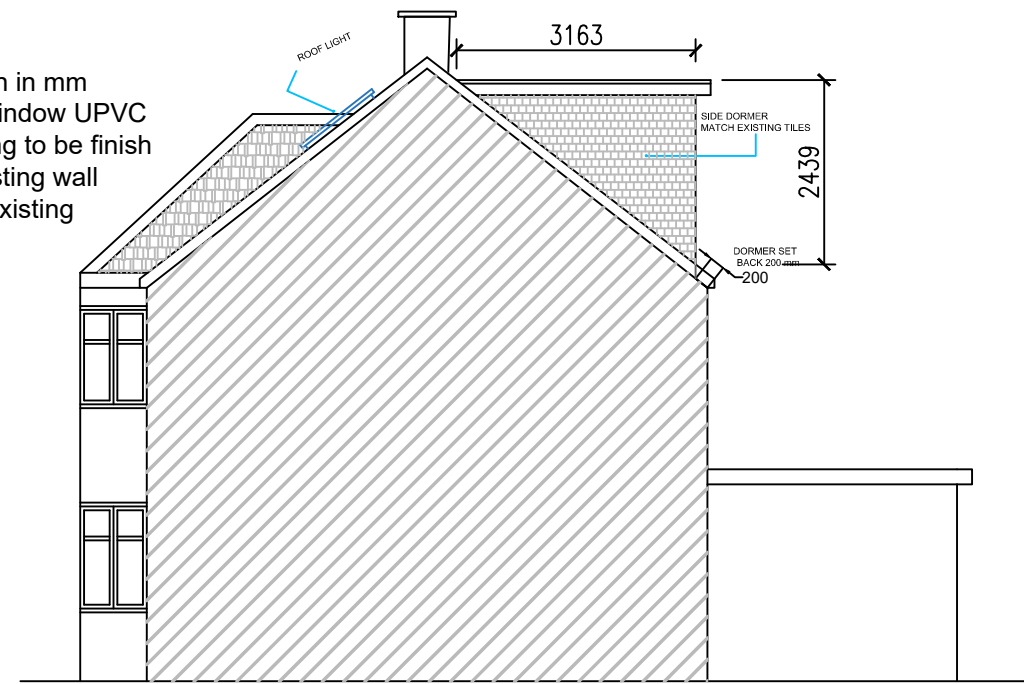


EXISTING SIDE ELEVATION (A)


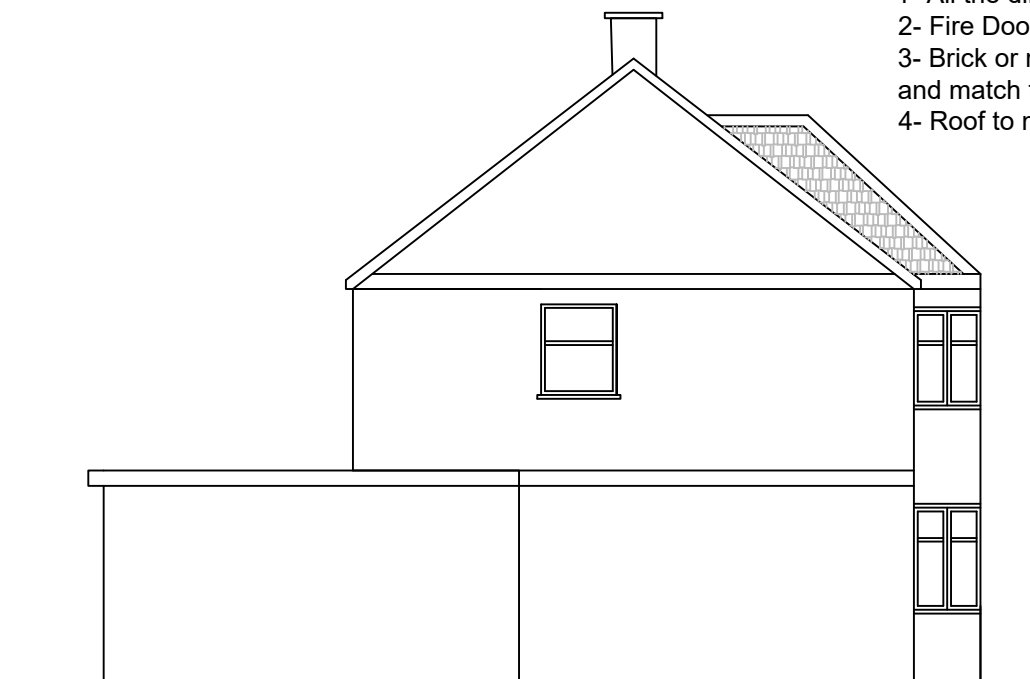


EXISTING SIDE ELEVATION (B)

Please note:
1- All the dimension in mm
2- Fire Door and window UPVC
3- Brick or rendering to be finish and match the Existing wall
4- Roof to match Existing

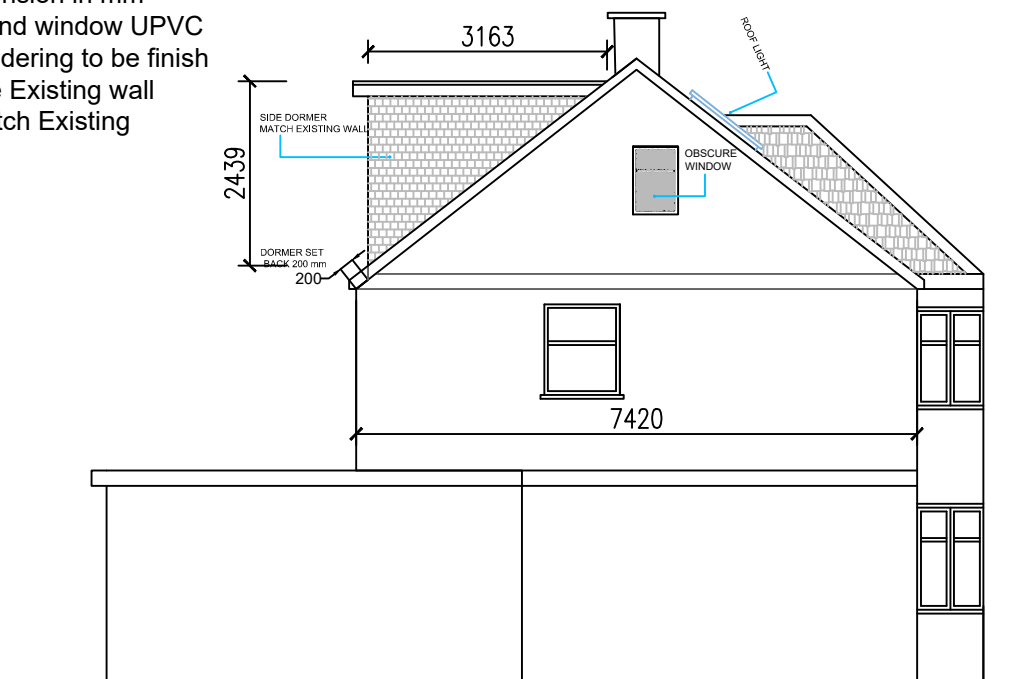

PROPOSED SIDE ELEVATION (B)

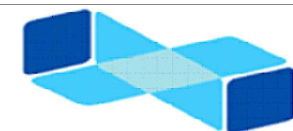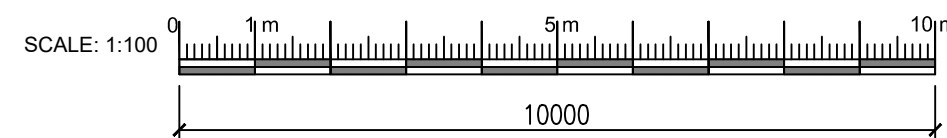

ENGINEERING CONSTRUCTION
DESIGN LTD
SUITE 300, CUMBERLAND HOUSE
80 SCRUBS LANE, WHITE CITY
NW10 6RF
E:fahir@eng-constructiondesign.com
Mob:07507484719

PROJECT
LOFT CONVERSION

DRAWING TITLE
PROPOSED
SIDE ELEVATION

SITE ADDRESS
88 VALLEY DRIVE
GRAVESEND
DA12 5RX

DRAWINGS RECORD

ISSUE TO	NO	DATE OF ISSUE
CLIENT	1	28-09-2022
PL OFFICE	1	28-09-2022
B R OFFICE	1	10-04-2023

REVISION REC

NO	DATE	NO	DATE

GEN DETAILS

SCALE: 1:100 & A 3
DRAWING NO: ECDL/04020/G/P/3
DATE: 10-04-2023

SHEET NO

3 & A3