


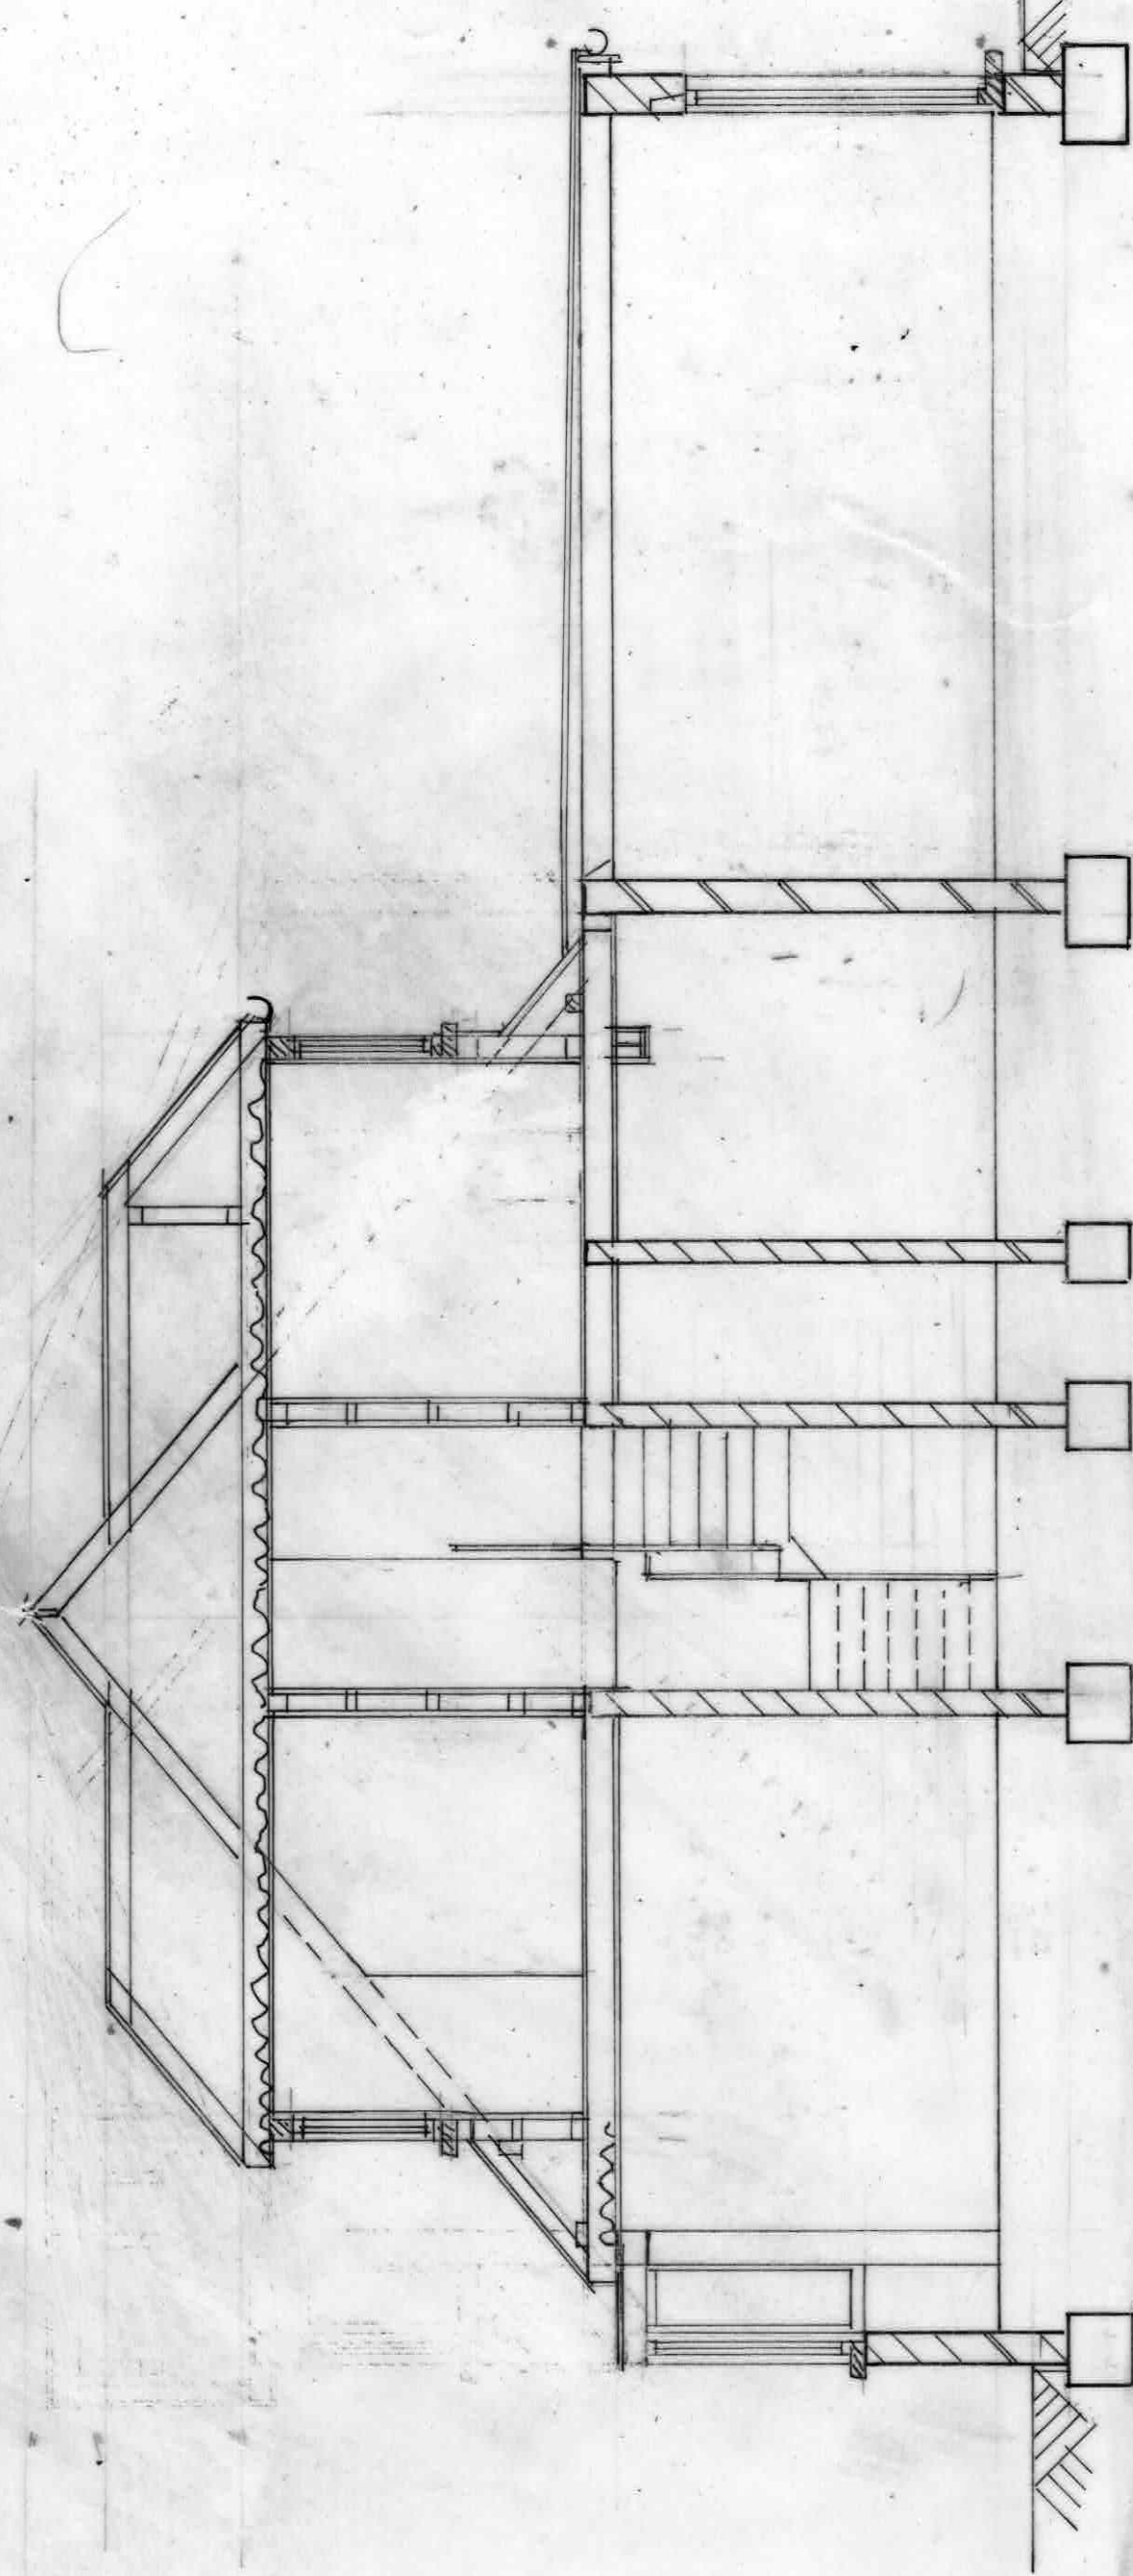


Section 1.1



PROPOSED FIRST FLOOR CHALET STYLE EXTENSION WITH FRONT AND REAR DORMERS
MR N PHOTAY 14 SUN LANE GRAVESEND DA12 5HG
1:50 @ A3 180423/8 OF 8 51M² PROPOSED SECTION

SCALE 1:50

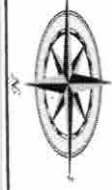

WESTLEIGH DESIGN