




Dowels H10@200

driveway surface (permeable pavers)

Neighbour Slab

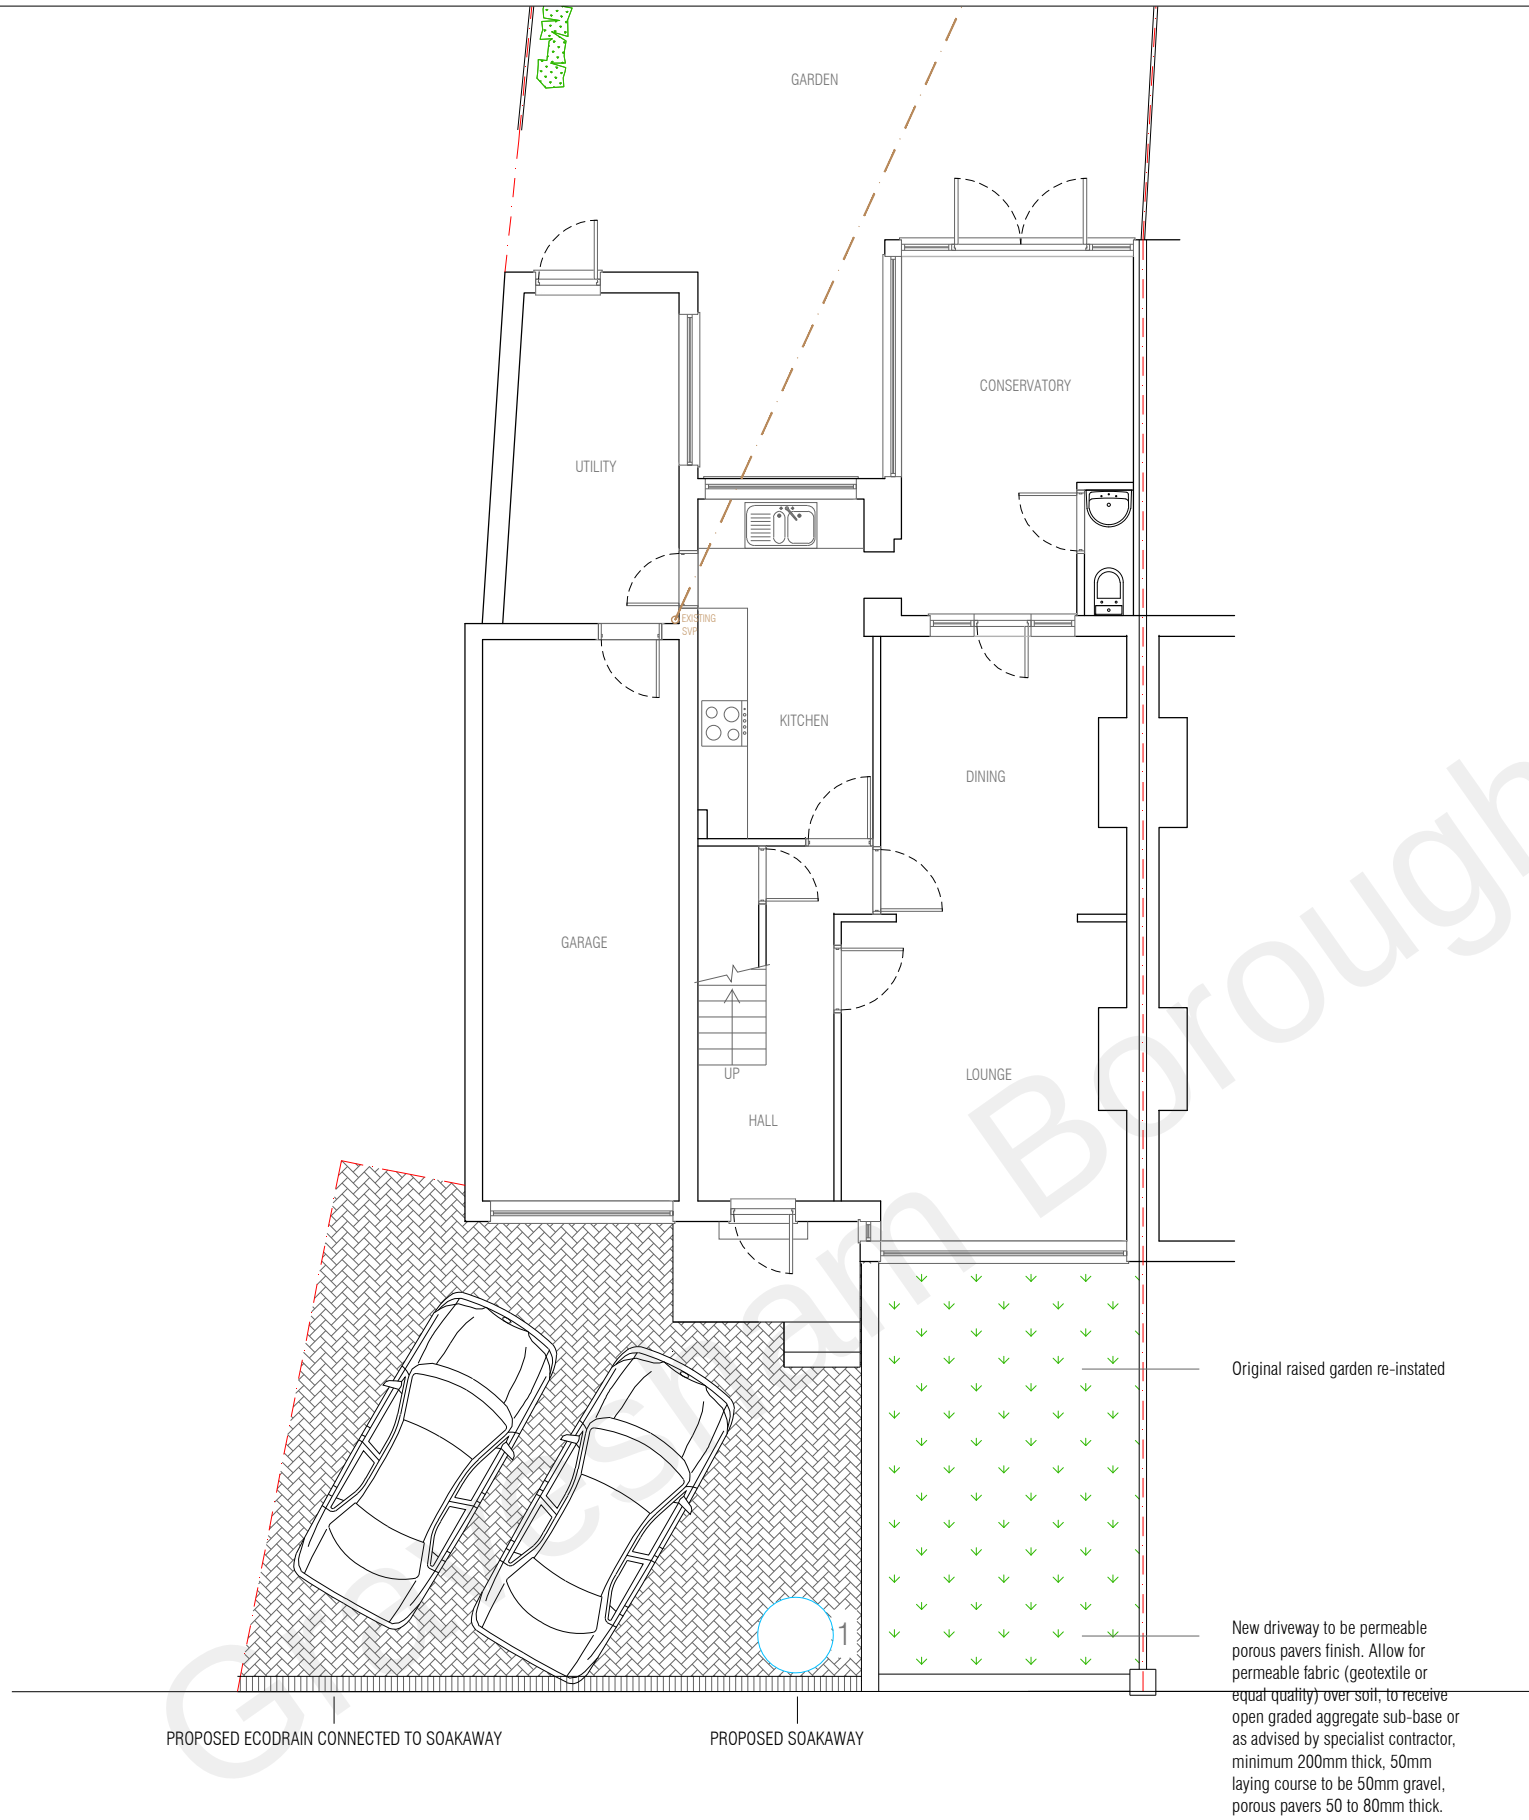

Original raised garden re-instated

New driveway to be permeable porous pavers finish. Allow for permeable fabric (geotextile or equal quality) over soil, to receive open graded aggregate sub-base or as advised by specialist contractor, minimum 200mm thick, 50mm laying course to be 50mm gravel, porous pavers 50 to 80mm thick.

PROPOSED ECODRAIN CONNECTED TO SOAKAWAY

PROPOSED SOAKAWAY

GOLF LINKS AVENUE



86-90 Paul Street, London EC2A 4NE
telephone: +44 (0) 203 095 4799
mobile: +44 (0) 741 4032573
e-mail: info@lotusplans.co.uk
www.lotusplans.co.uk

REVISION NO.	DATE	COMMENTS

CLIENT
1 Golf Links Avenue
Gravesend
Kent, DA11 7PA

SCALE
1:100 @ A3
1:20 @ A3

DATE
June 2022

PROJECT
Proposed new front driveway works at
1 Golf Links Avenue
Gravesend
Kent, DA11 7PA

DRAWING TITLE
Proposed GF plan

PROJECT NO.
LOTUS/674/22

DRAWING NO.
PL-005