



1

Site Location Plan


1 : 1250

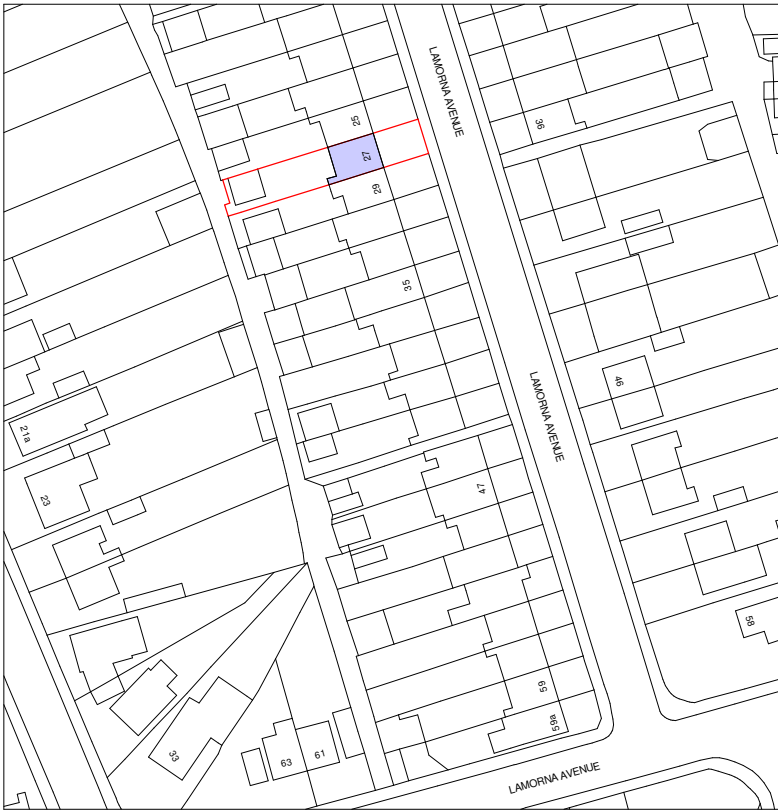

EXISTING RESIDENTIAL DWELLING.

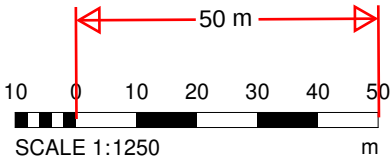

© This drawing is the property of Bluetime Retail Ltd who retain the sole copyright of its contents & it may not be reproduced in part or in whole without written permission

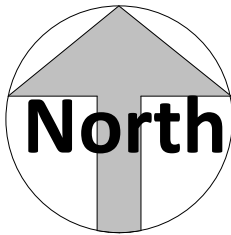

Amendments

Rev	Init	Date	Description

Project:

Richard Jones
27 Lamorna Avenue,
Gravesend

Title:
Planning Drawings
Location plan 1-1250

The Architects Of
London
(0203 903 9093)

Bluetime
Architecture
(01322 521026)

THE
ARCHITECTS
OF LONDON
A TRADING NAME OF BLUETIME



27 Lamorna Avenue

Drawn by: BL	Scale: 1 : 1250	@A4 Date: 04.09.2024
-----------------	--------------------	----------------------------

Drawing number: BL/DRG/3636/ 01	Rev :
------------------------------------	-----------

Dimensions to be checked on site.