


20 Haven Close Kitchen Extension

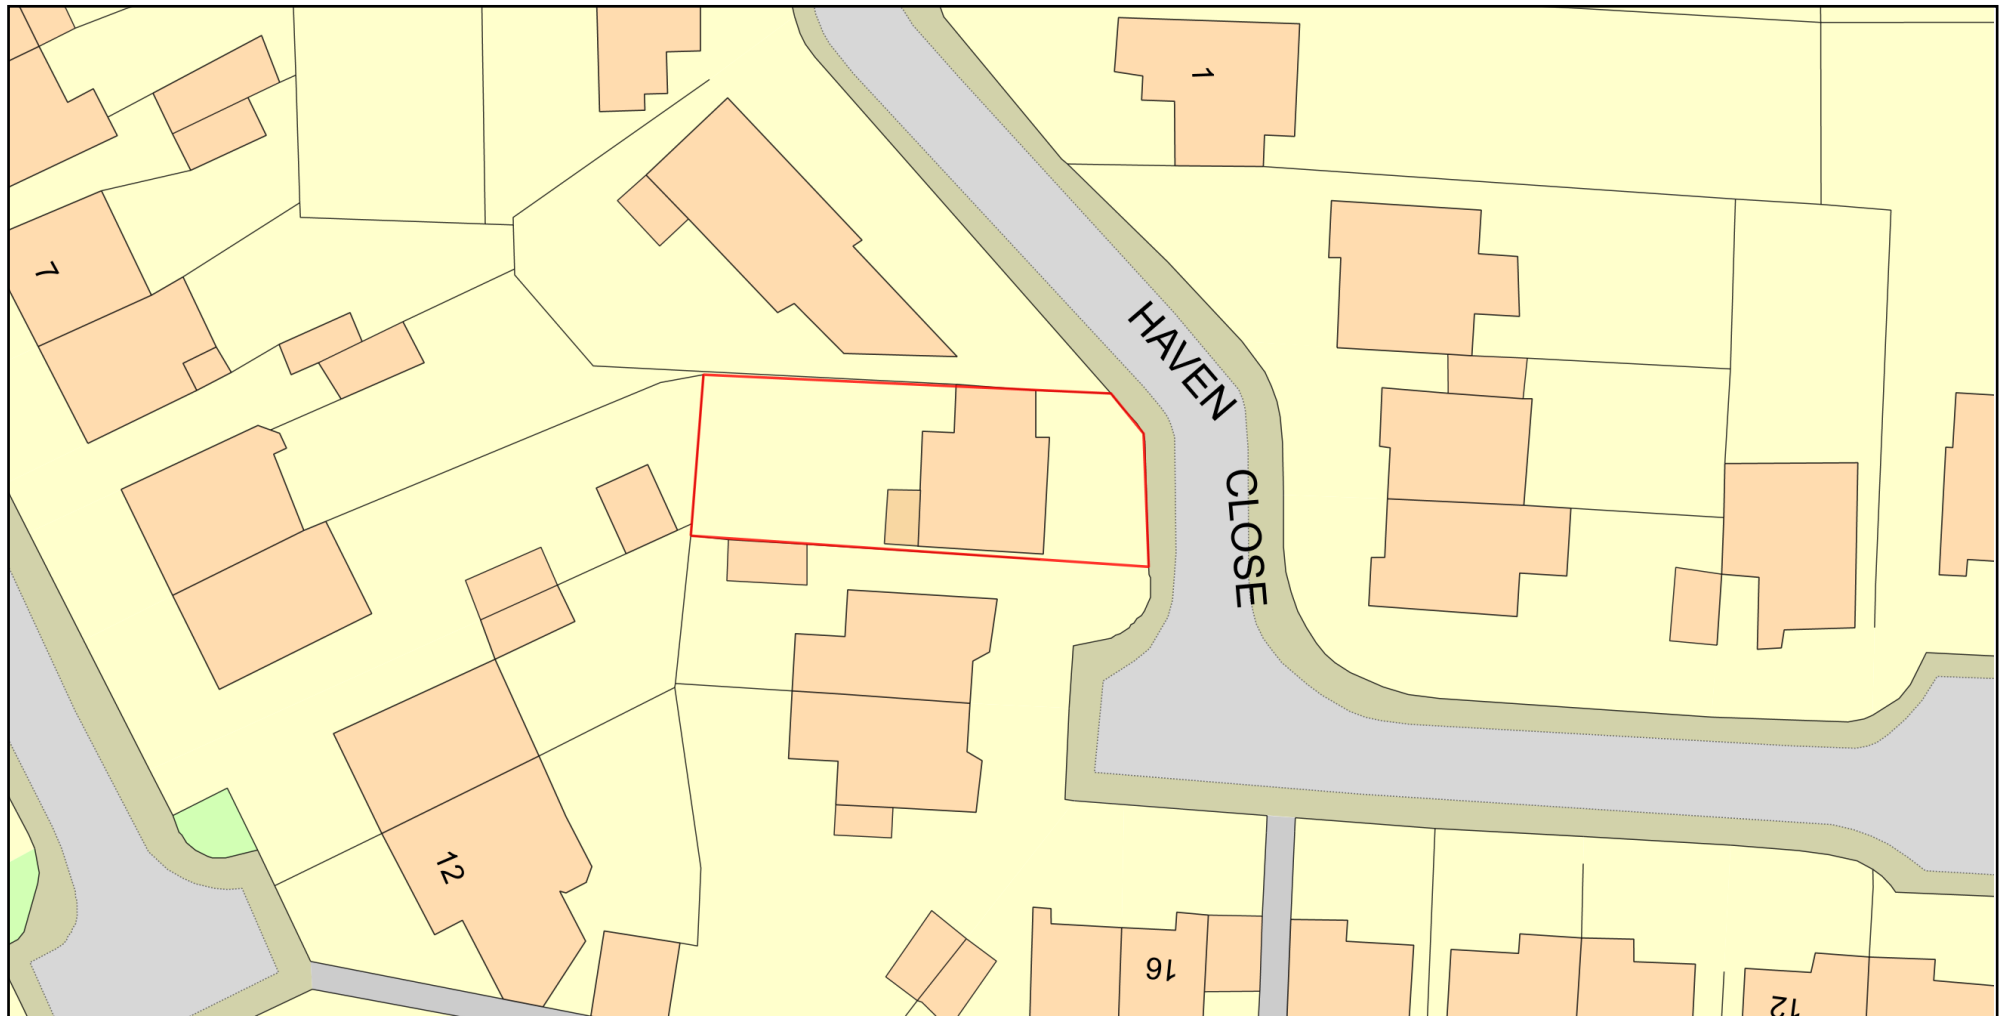

0 20.01 m 20
Metres



Plan Produced for: Laura Dalzell
Date Produced: 03 Sep 2024
Plan Reference Number: TQRQM24247115959765
Scale: 1:500 @ A4

© Crown copyright and database rights 2023 OS 100042766

