
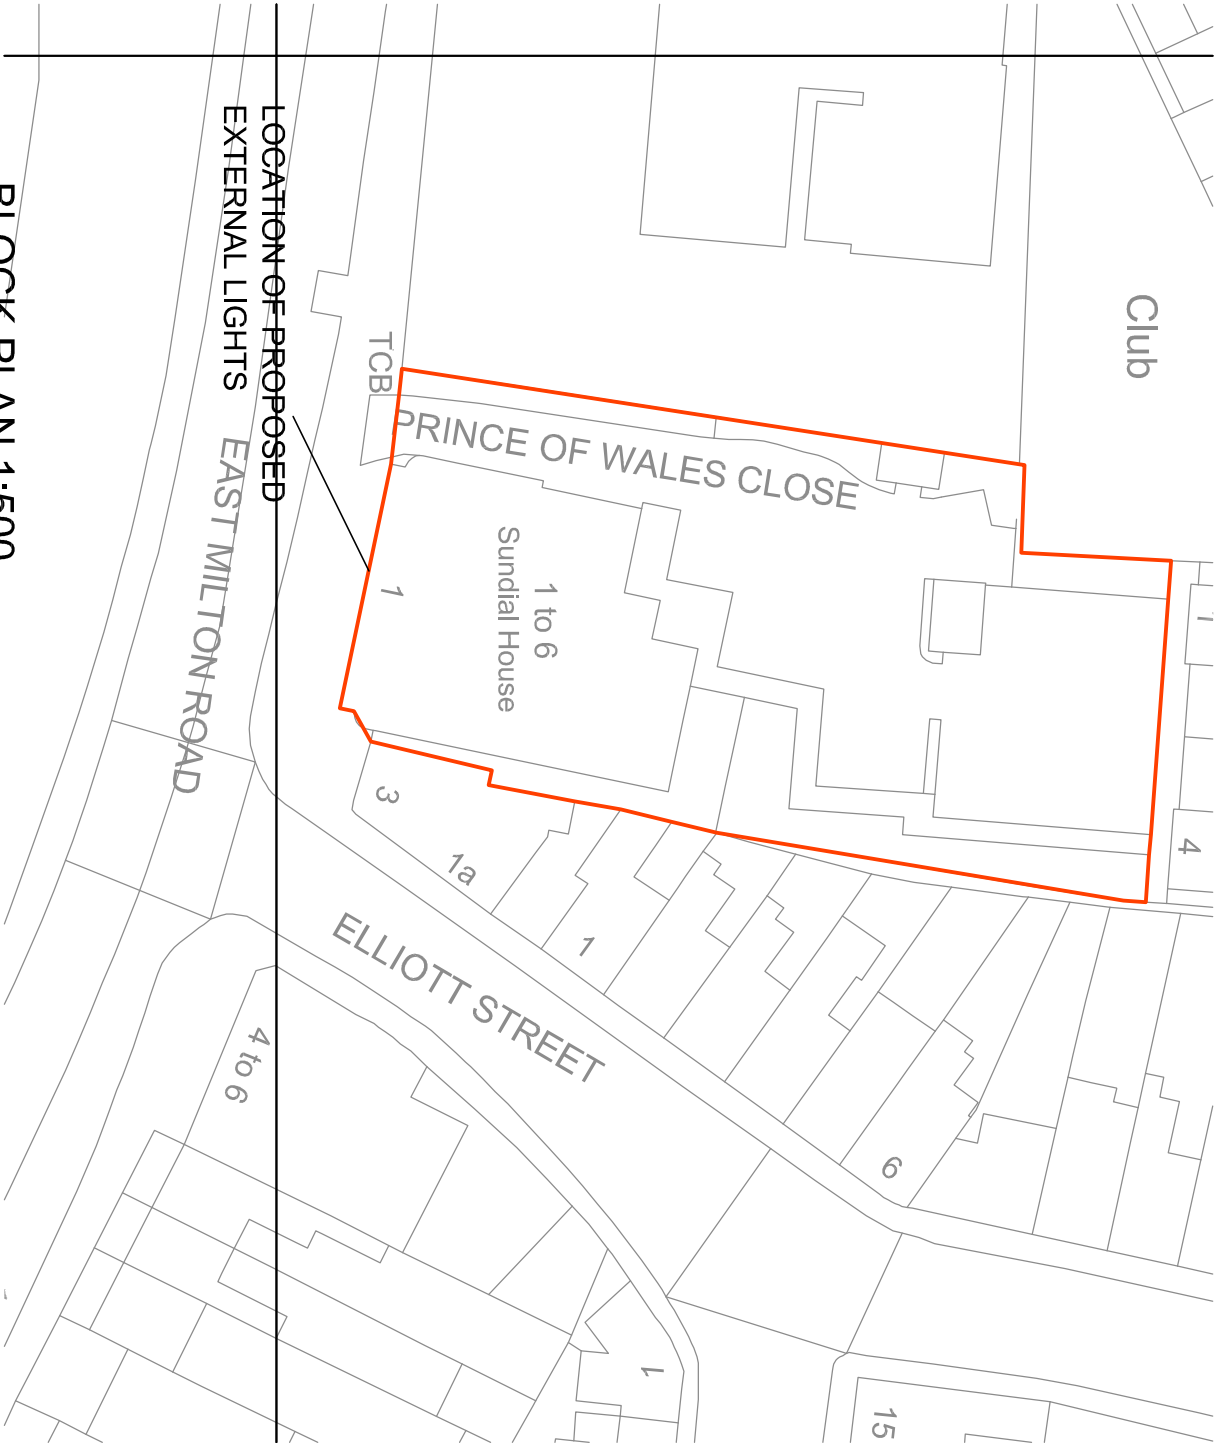



REVISION

AS SCHEME AMENDED FOLLOWING
REFUSAL OF PREVIOUS PROPOSALS,
RESUBMISSION

17.10.23

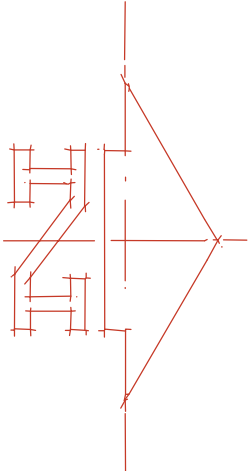

BLOCK PLAN 1:500

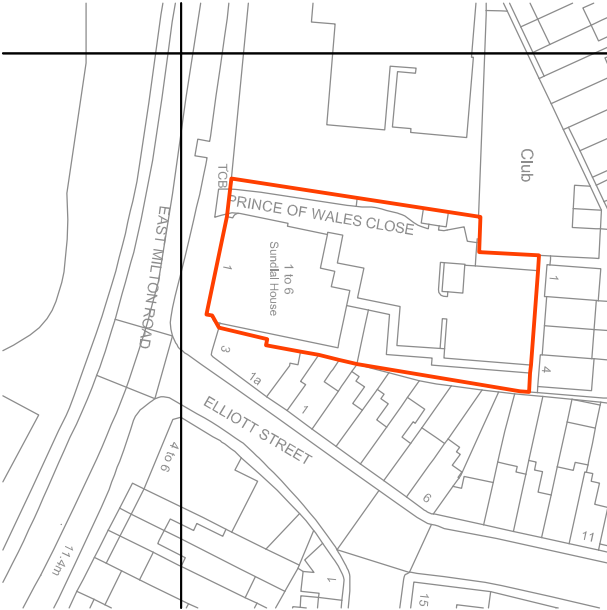

LOCATION PLAN 1:1250



ARIEL VIEW NTS

© THE CONTENTS OF THIS DRAWING REMAIN THE SOLE PROPERTY OF WELLSFIELD ASSOCIATES AND MUST NOT BE COPIED OR REPRODUCED WITHOUT PRIOR PERMISSION.			
FULL SURVEY NOT CARRIED OUT, DRAWING PRODUCED USING INFORMATION SUPPLIED BY THE CLIENT			
Wellsfield Associates		York House Walsingham Drive Sutton Coldfield, Essex. SS6 7JU Mob No 07766 221958 drive@wellsfieldassociates.co.uk	
project			
CO-OP SUPERMARKET 1-2 EAST MILTON ROAD GRAVESEND KENT DA12 2JL			
O S EXTRACT			
date	MAY 23	drawn	C.J.J.
scale	1:1250,500 @A3	drg no.	3807.11a