






Gravesham Borough Council Residential layout guidelines

Accommodation with : Minimum area (sq. metres)

1 bedroom -one person	39(37)
2 bedrooms- 2 people	50
3 bedrooms- 4 people	74

Proposed Flats -

Flat 1- 50.4sqm-	2 bedroom - 2 people
Flat 2- 43.3sqm-	1 bedroom - 1 person
Flat 3- 47sqm -	1 bedroom - 1 person

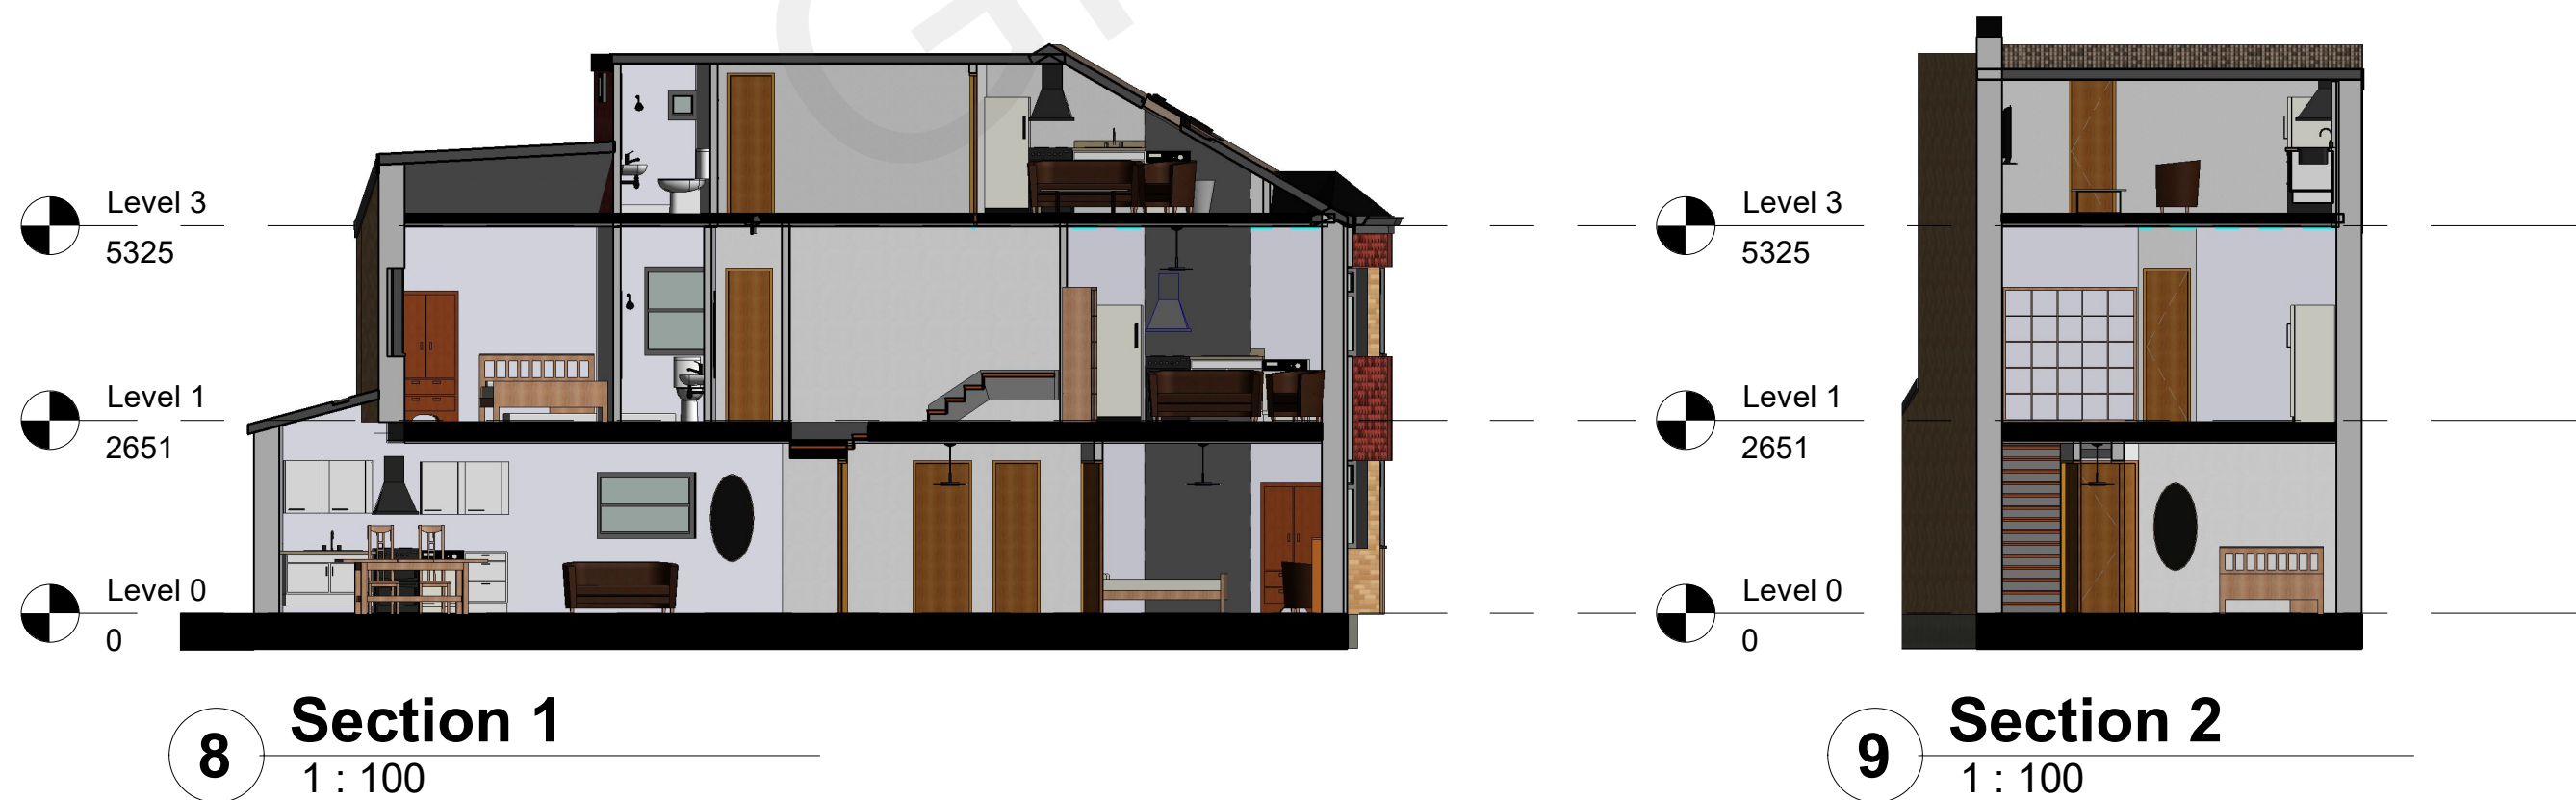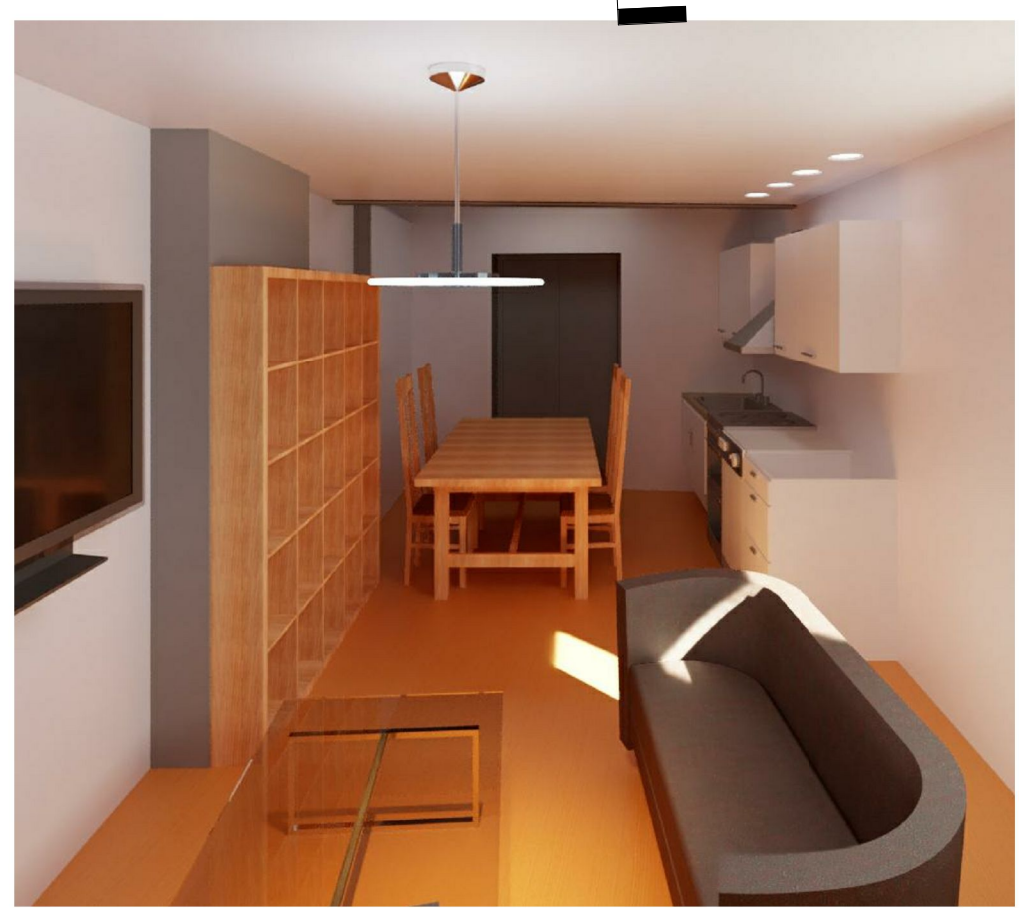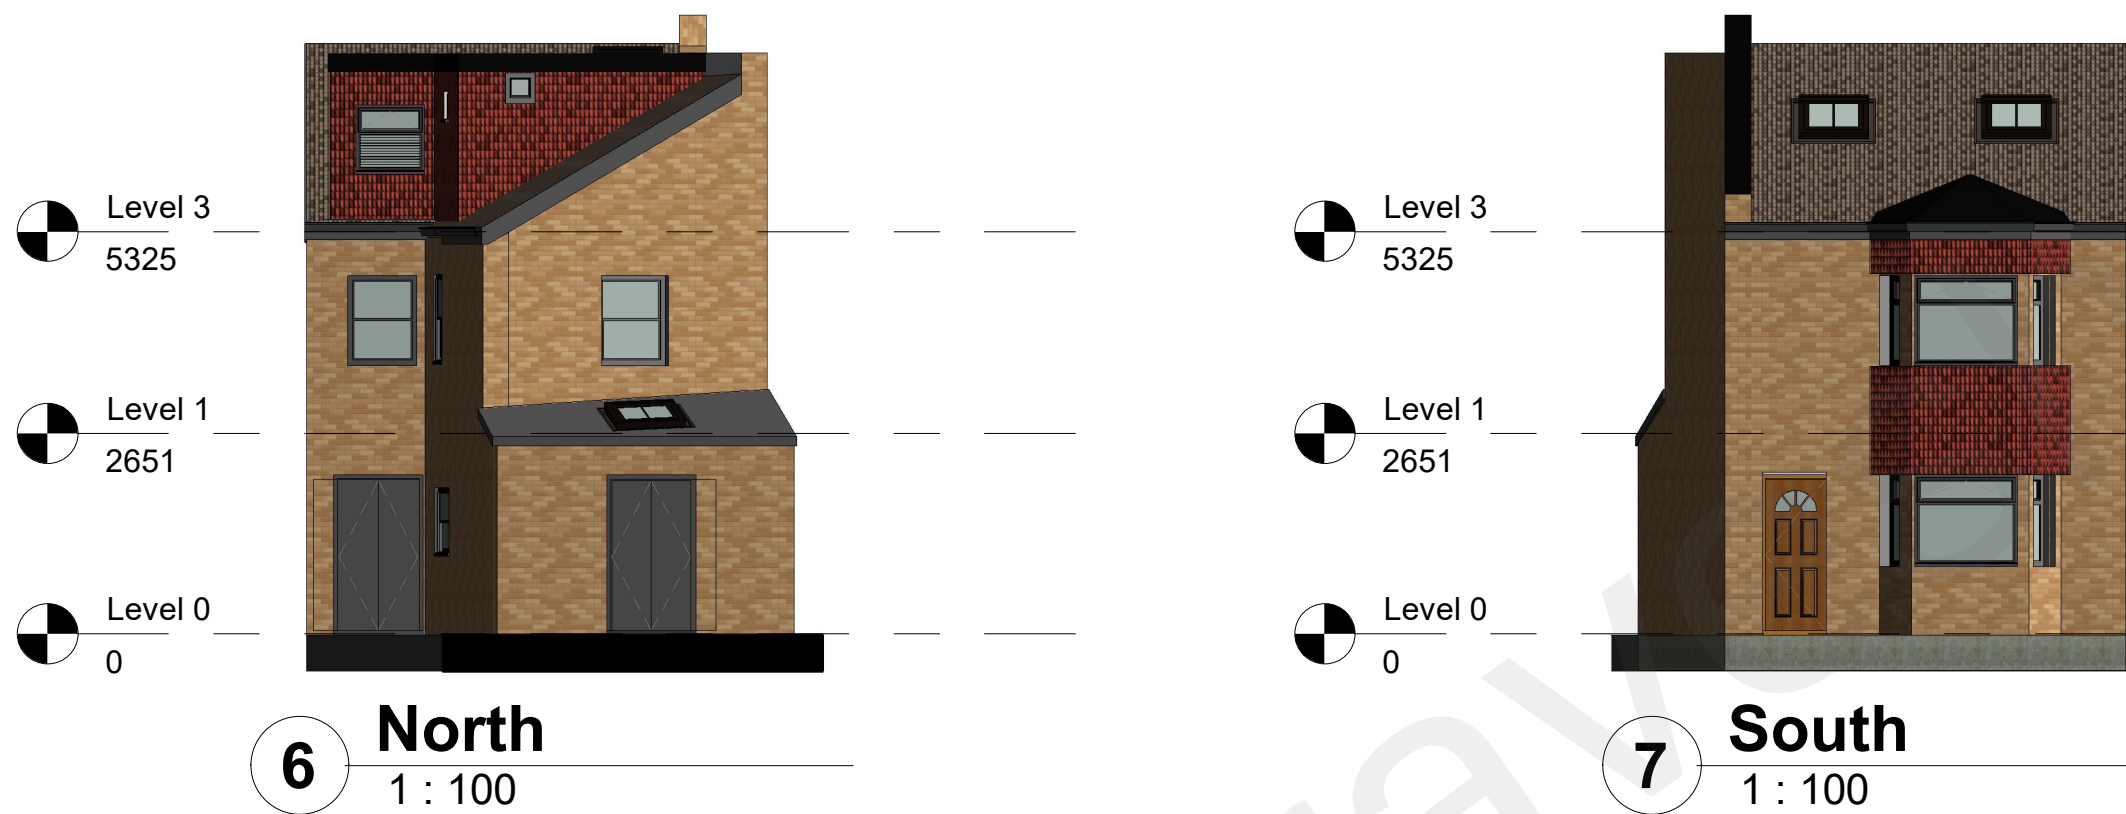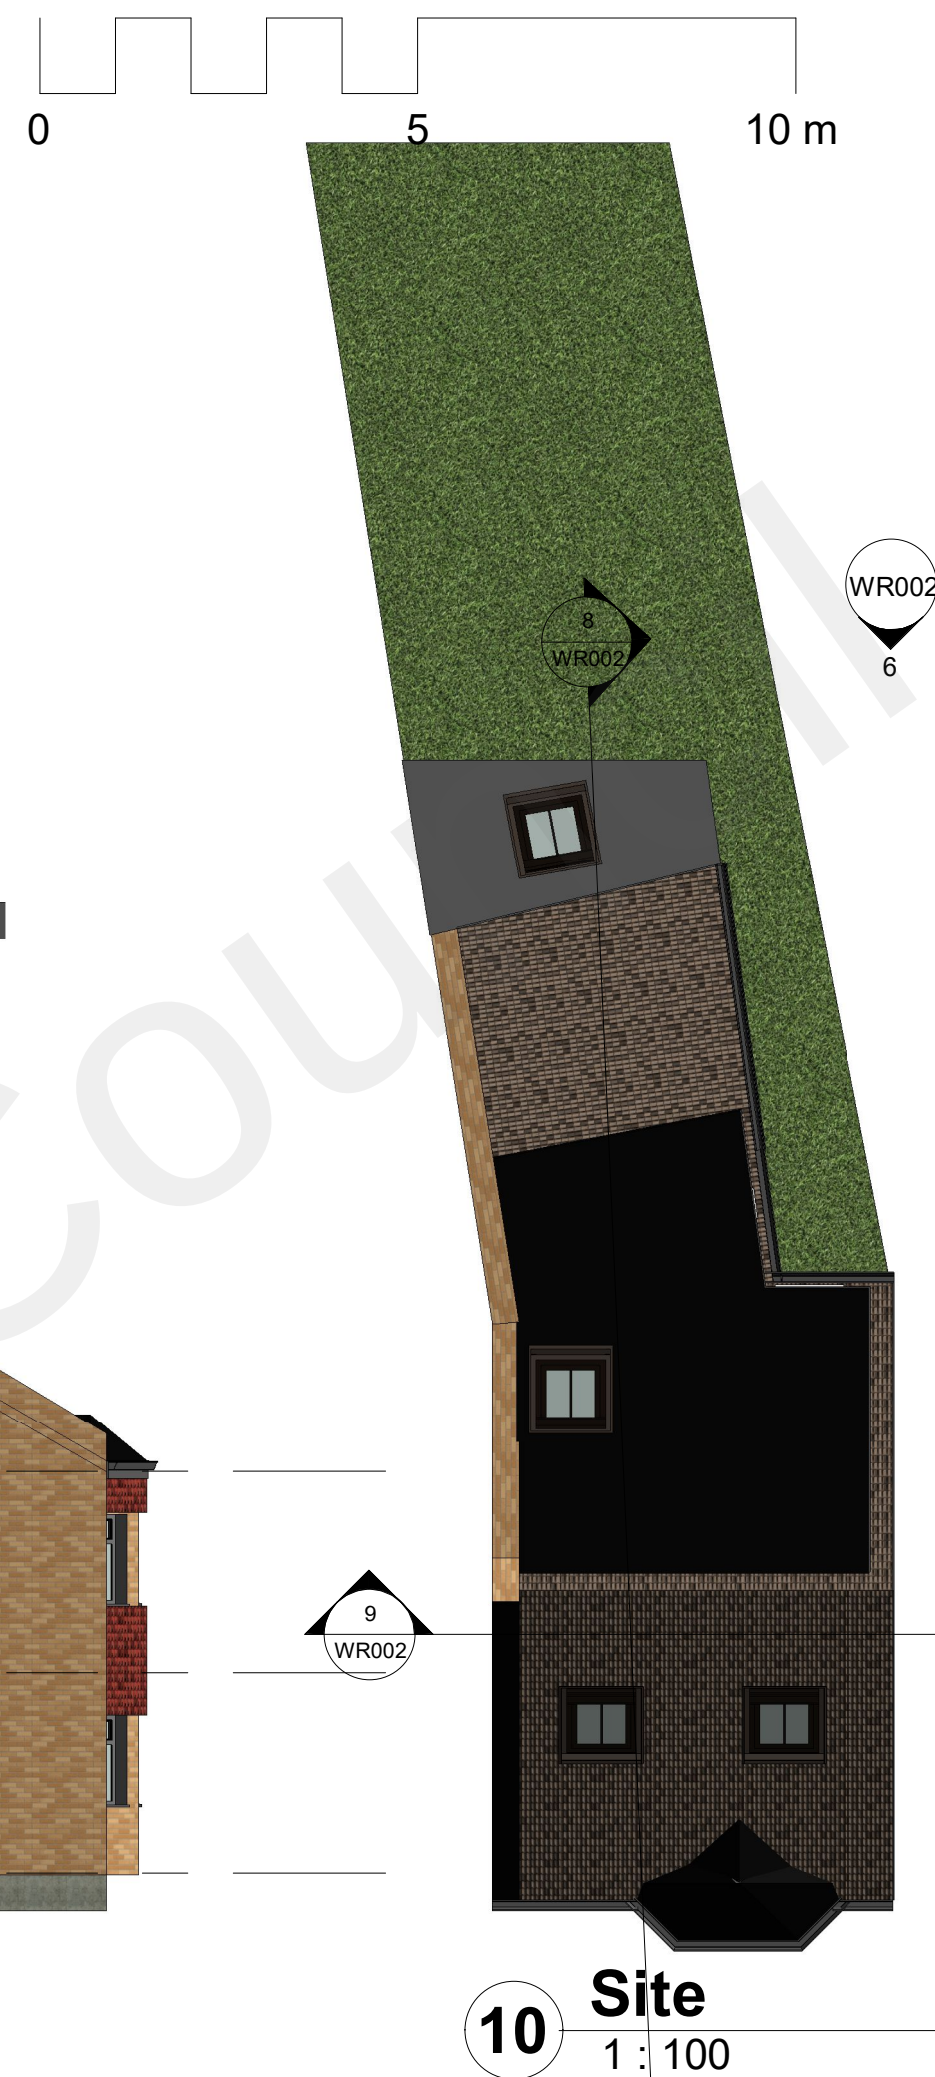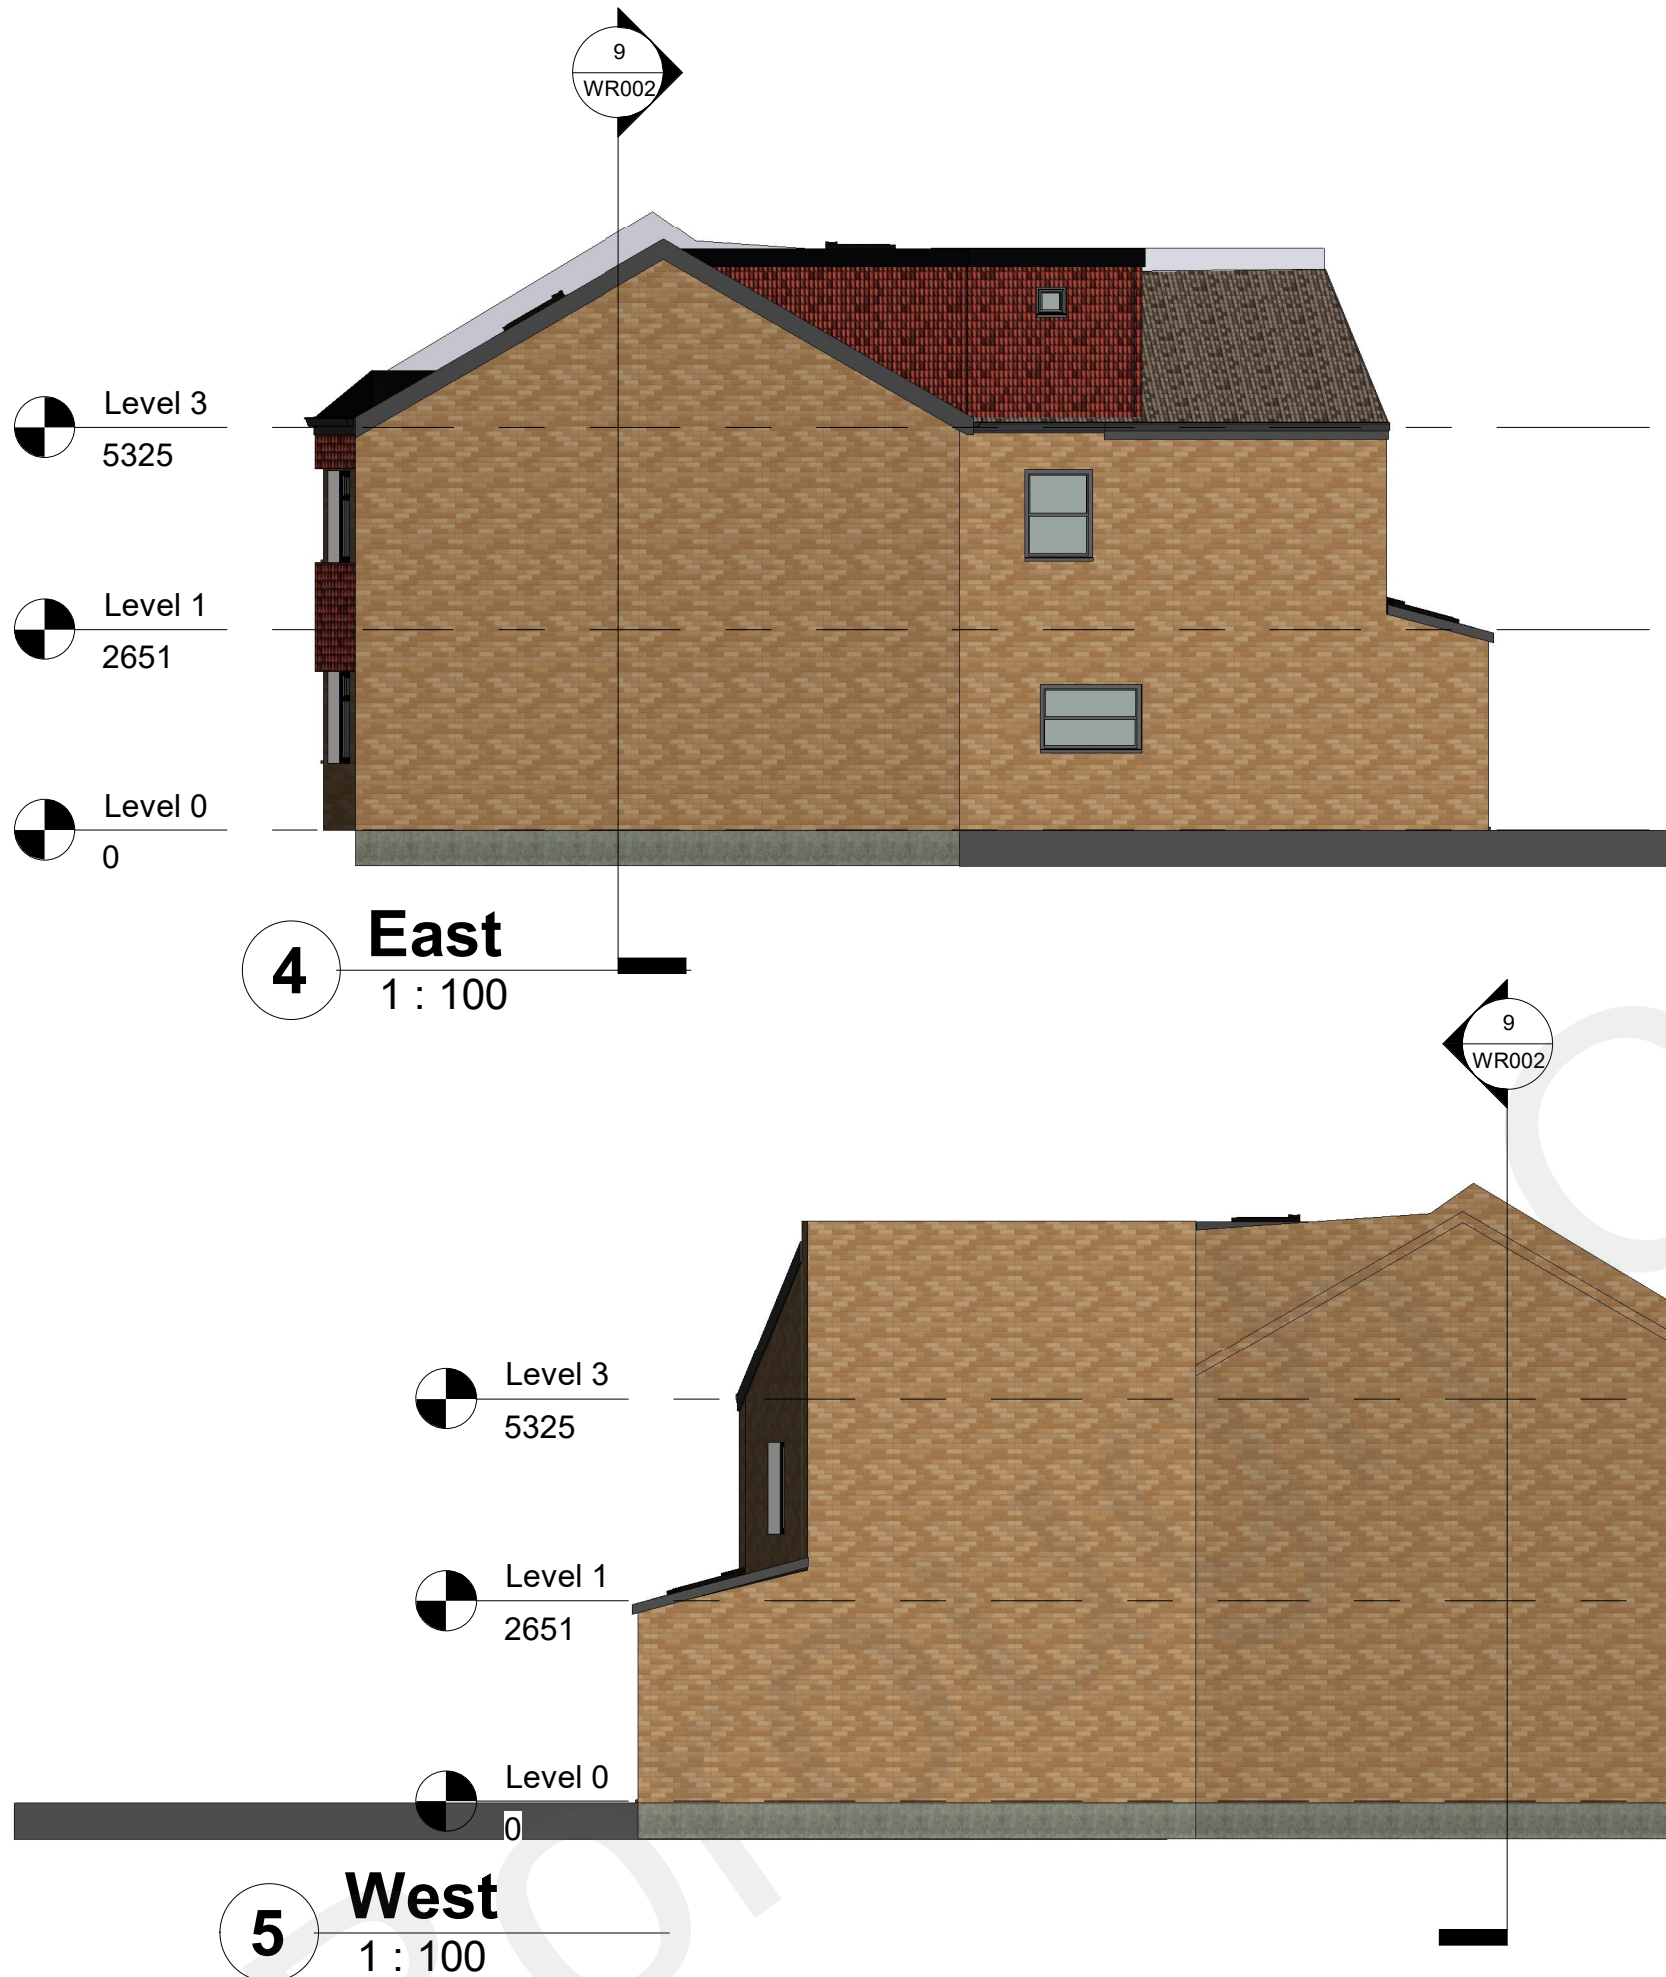

Rev	Description	Date

CODE	SUITABILITY DESCRIPTION
------	-------------------------

STATUS	PURPOSE OF ISSUE
--------	------------------



PROJECT

50 wrotham road gravesend , kent, da11 0qf

TITLE
Proposed Plans, Elevations and Sections

CLIENT
Kenneth & Karren Doku

DRAWN BY
Author

CHECKED BY
Checker

DATE
16/10/22

SCALE (@ A1)
1 : 100

PROJECT NUMBER
Project Number

DRAWING NUMBER
WR002

REV