


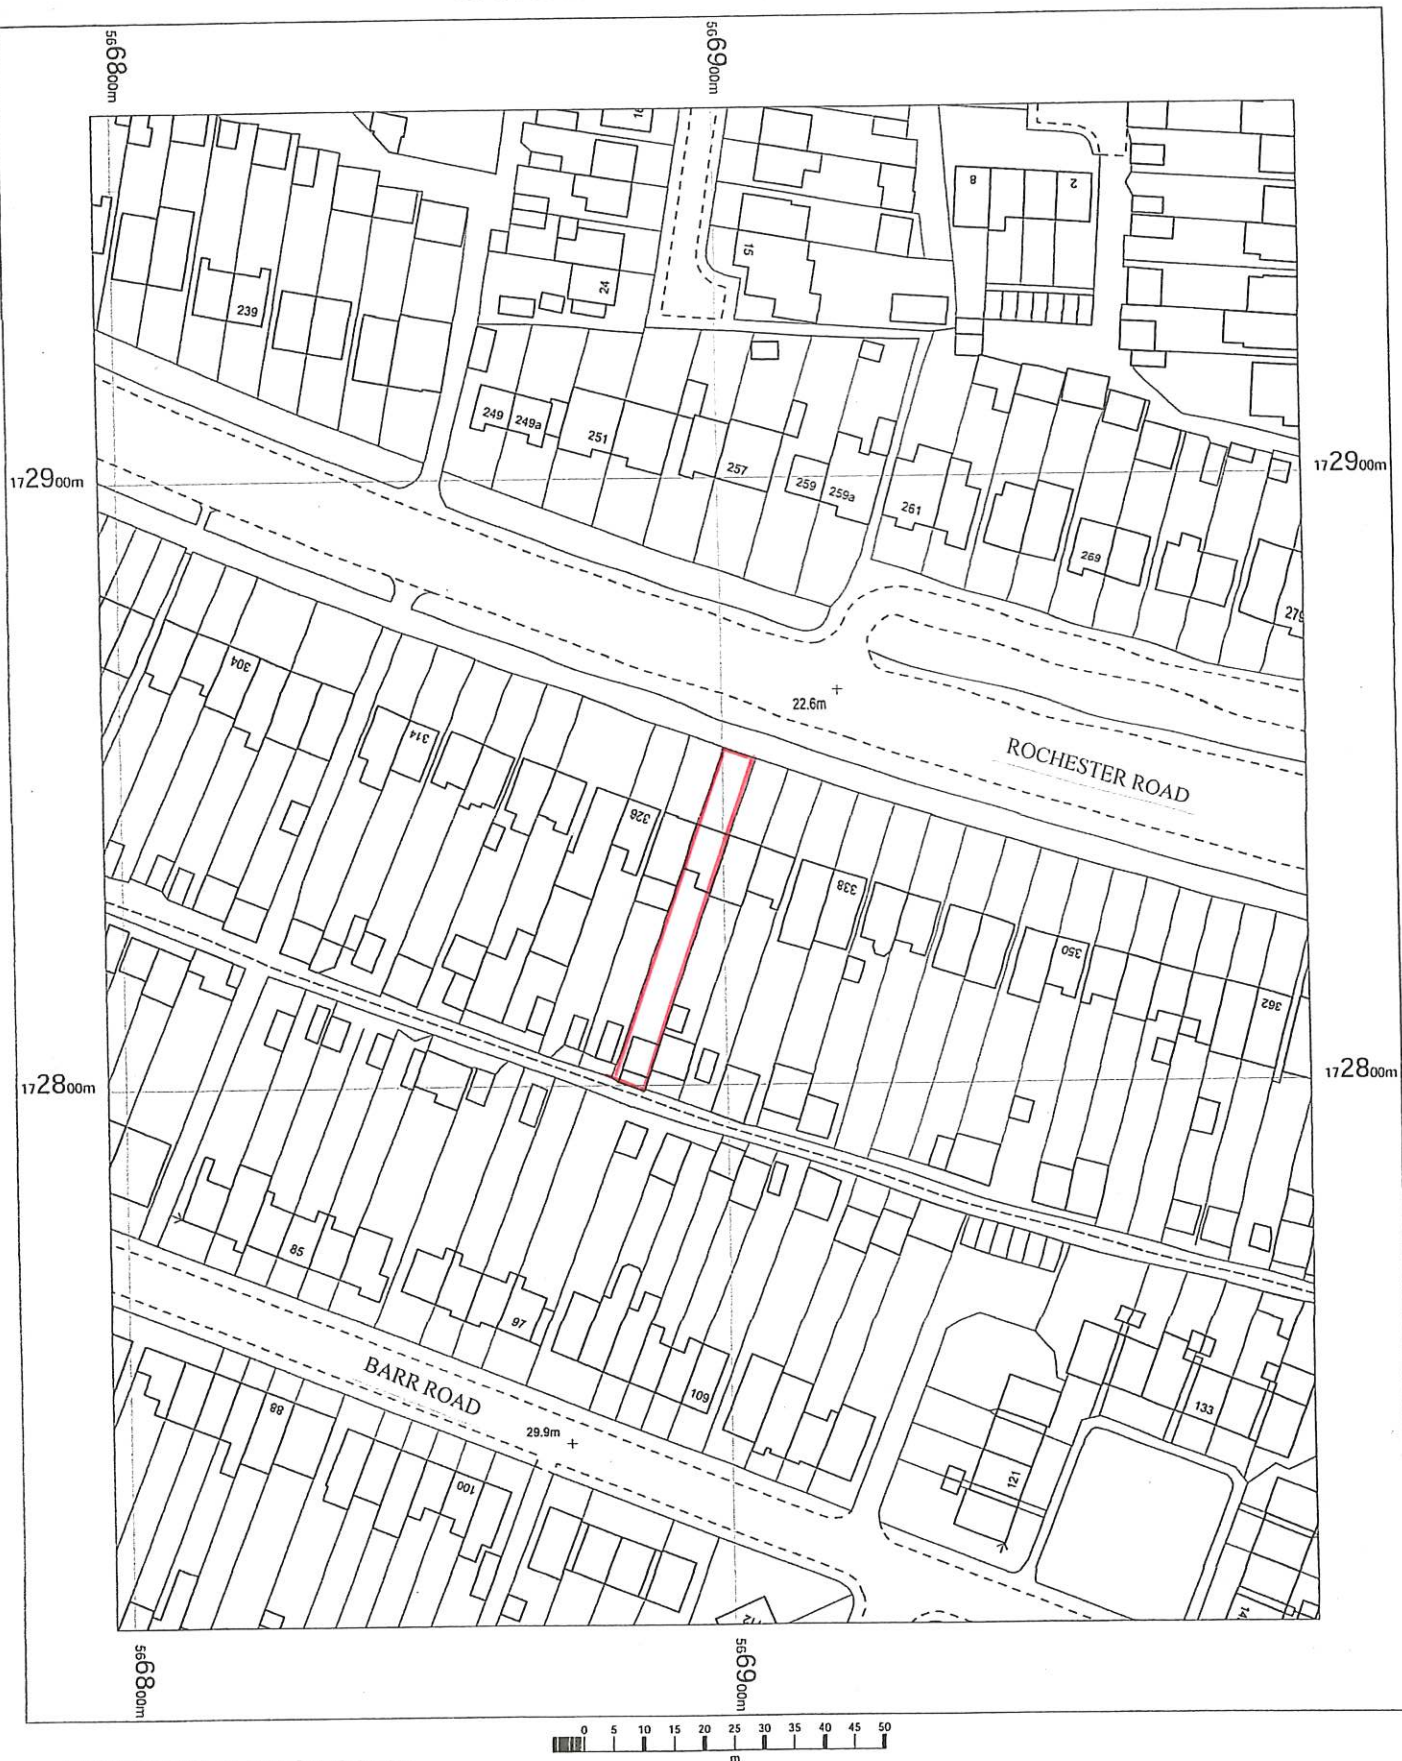


EXISTING & PROPOSED

330 Rochester Road,
Gravesend,
Kent
DA12 4TT

OS MasterMap 1250/2500/10000 scale
Wednesday, November 12, 2025, ID: HMC-01250310
www.themapcentre.com

1:1250 scale print at A4, Centre: 566897 E, 172836 N

©Crown Copyright Ordnance Survey. Licence no.
100018971

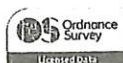

**Page
Plan
Prints**