




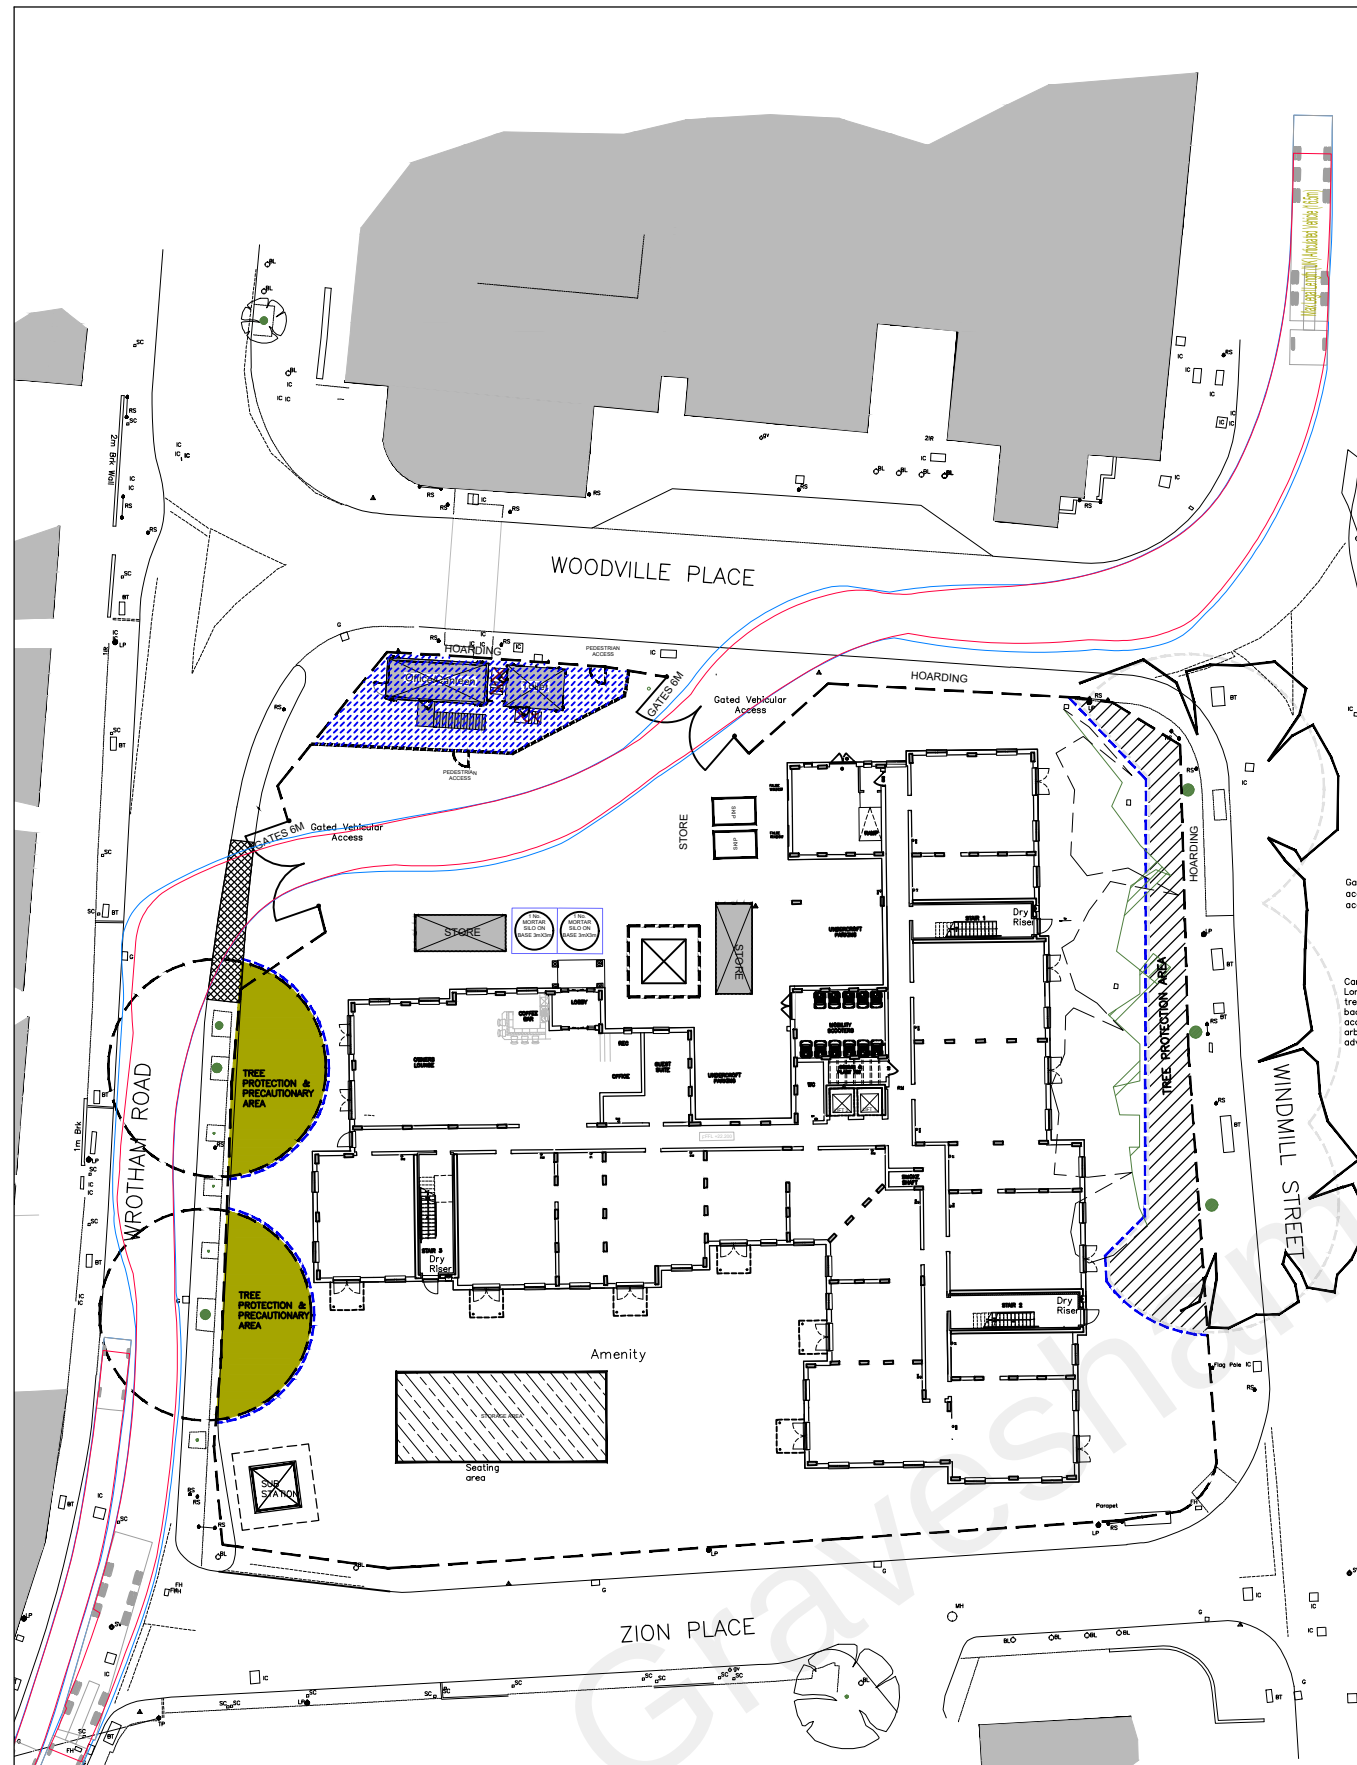


MAX LEGAL ARTICULATED VEHICLE 16.5m

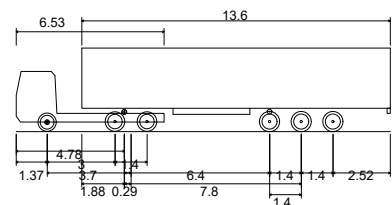


Max Legal Length (UK) Articulated Vehicle (16.5m)	16.500m
Overall Length	2.550m
Overall Width	3.681m
Overall Body Height	0.411m
Min Body Ground Clearance	0.411m
Max Track Width	2.500m
Lock to lock time	6.00s
Kerb to Kerb Turning Radius	6.530m

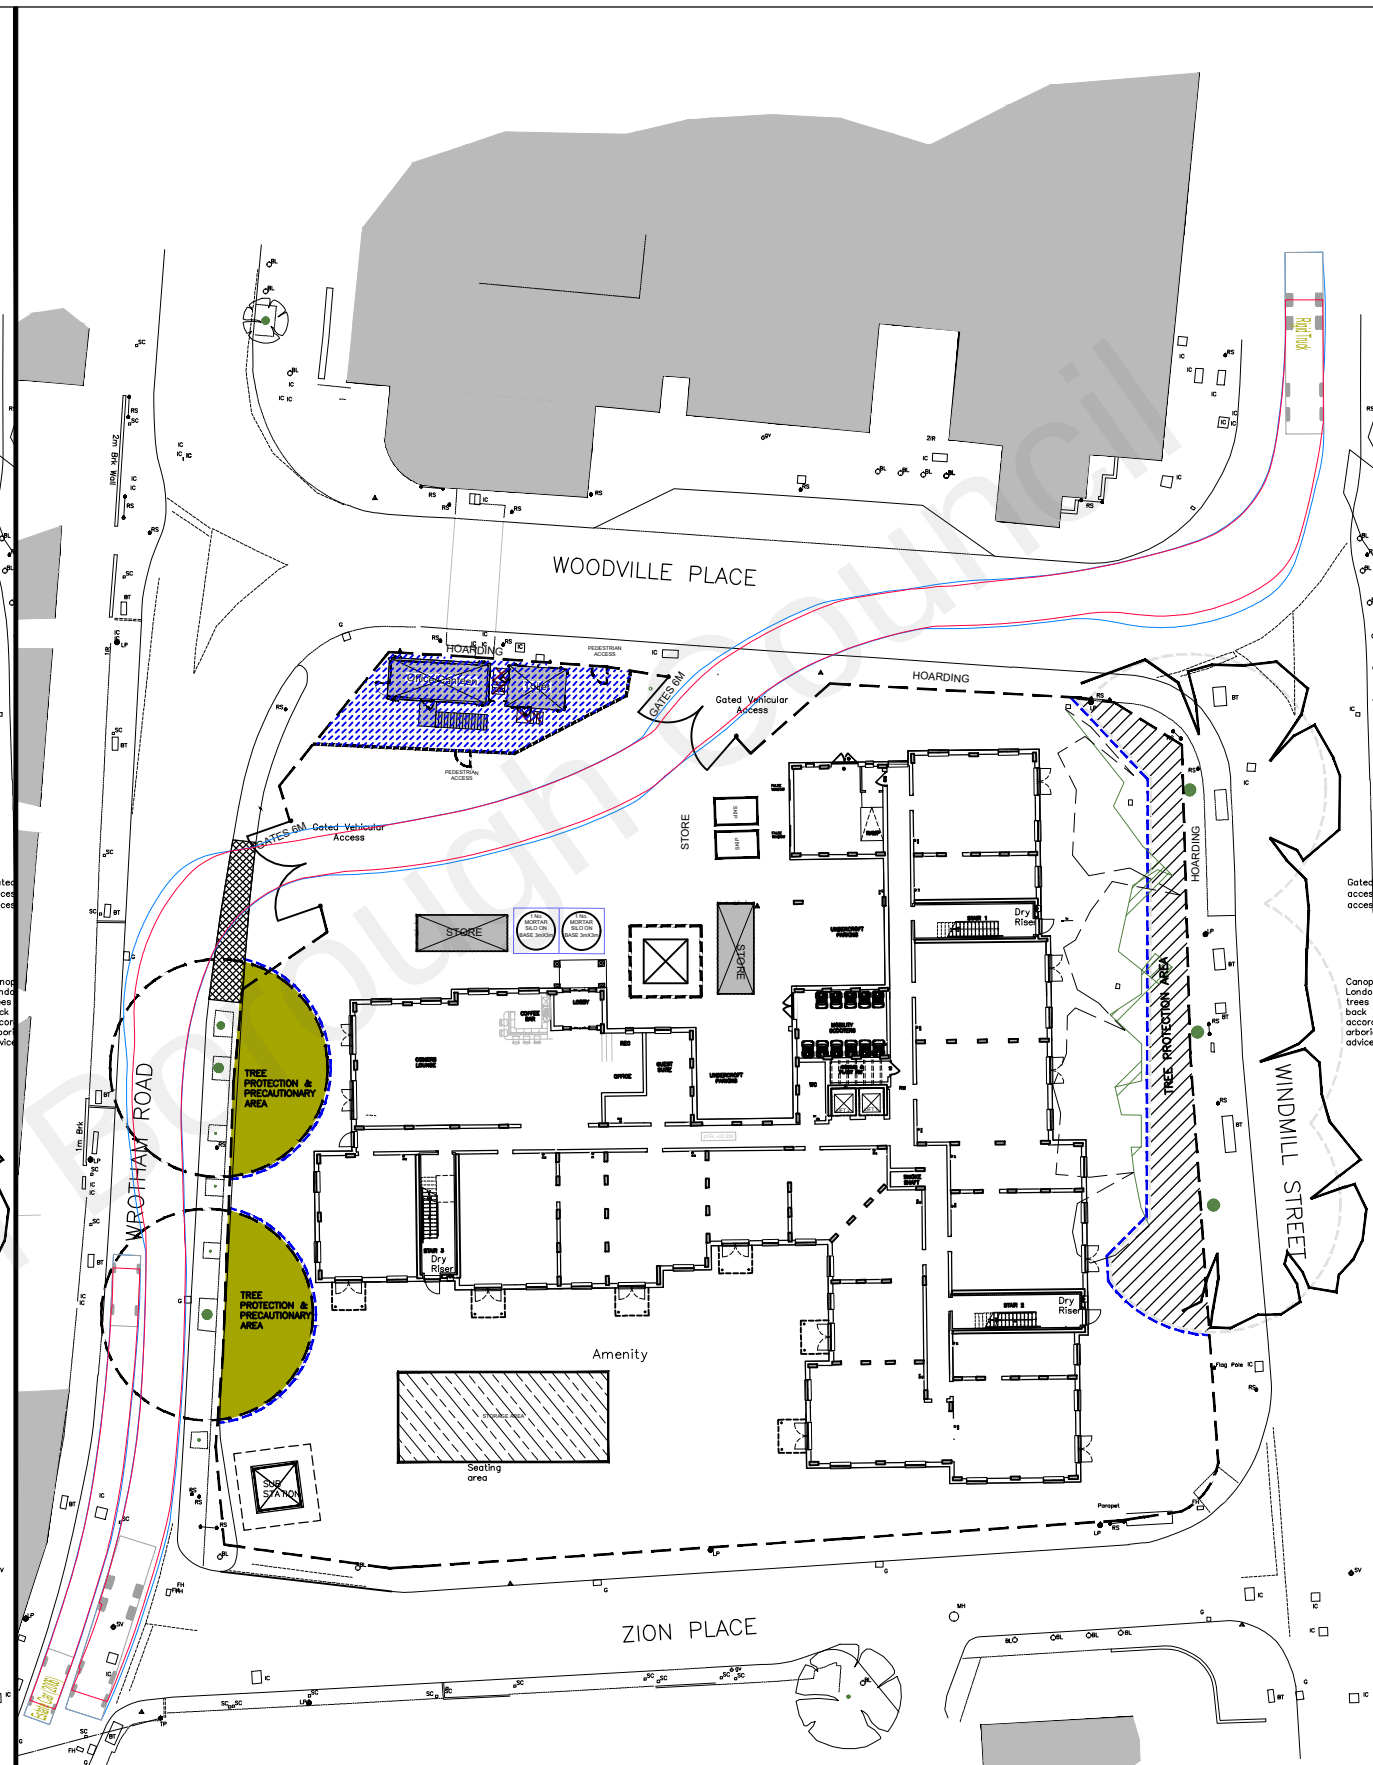

RIGID TRUCK

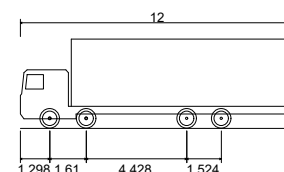

Rigid Truck	12.000m
Overall Length	2.500m
Overall Width	3.928m
Overall Body Height	0.412m
Min Body Ground Clearance	0.412m
Track Width	2.471m
Lock to lock time	6.00s
Kerb to Kerb Turning Radius	11.900m

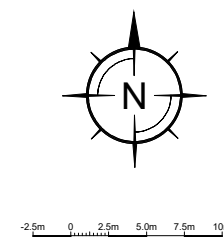

REV	DATE	INT	DESCRIPTION	CHK
Issue Status FOR INFORMATION				

The Civil Engineering Practice
11 Tungsten Building
George Street
Fishergate
Sussex
BN41 1RA
01273 424424
reception@civil.co.uk
www.civil.co.uk

CLIENT		Churchill Retirement Living	
PROJECT		Windmill Street Gravesend	
TITLE		Construction Site Vehicle Tracking	
DRAWN	DATE	PROJECT NO.	
A Davies	Feb 2023		23786
ENGINEER	CHECKED	DWG NO.	REV.
S Macandrew	SM	61	-
SCALE			
1:250 @ A1, 1:500 @ A3			