
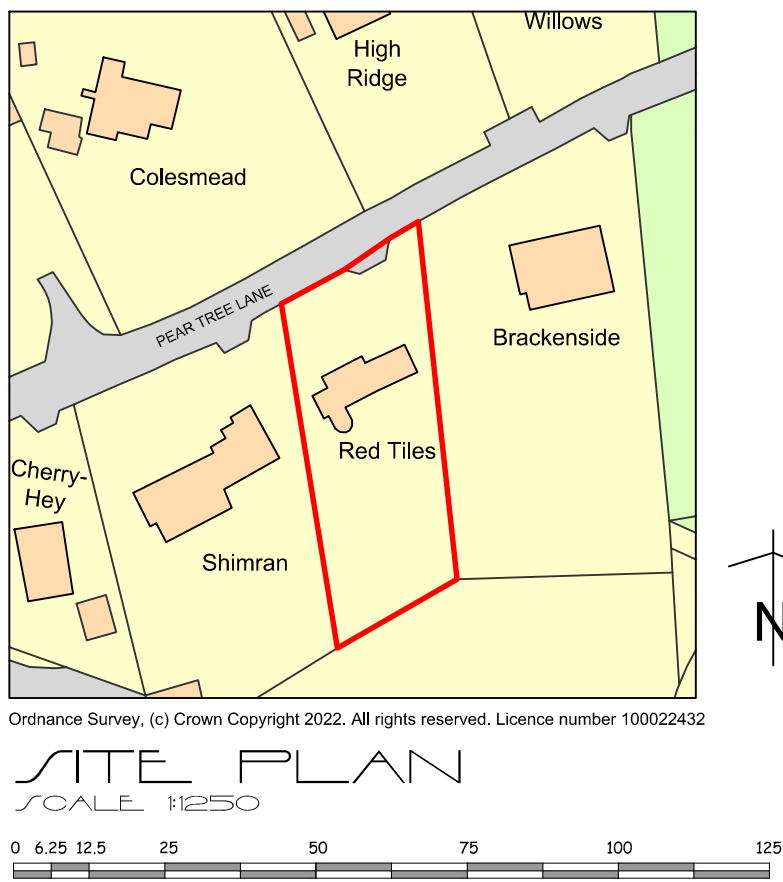
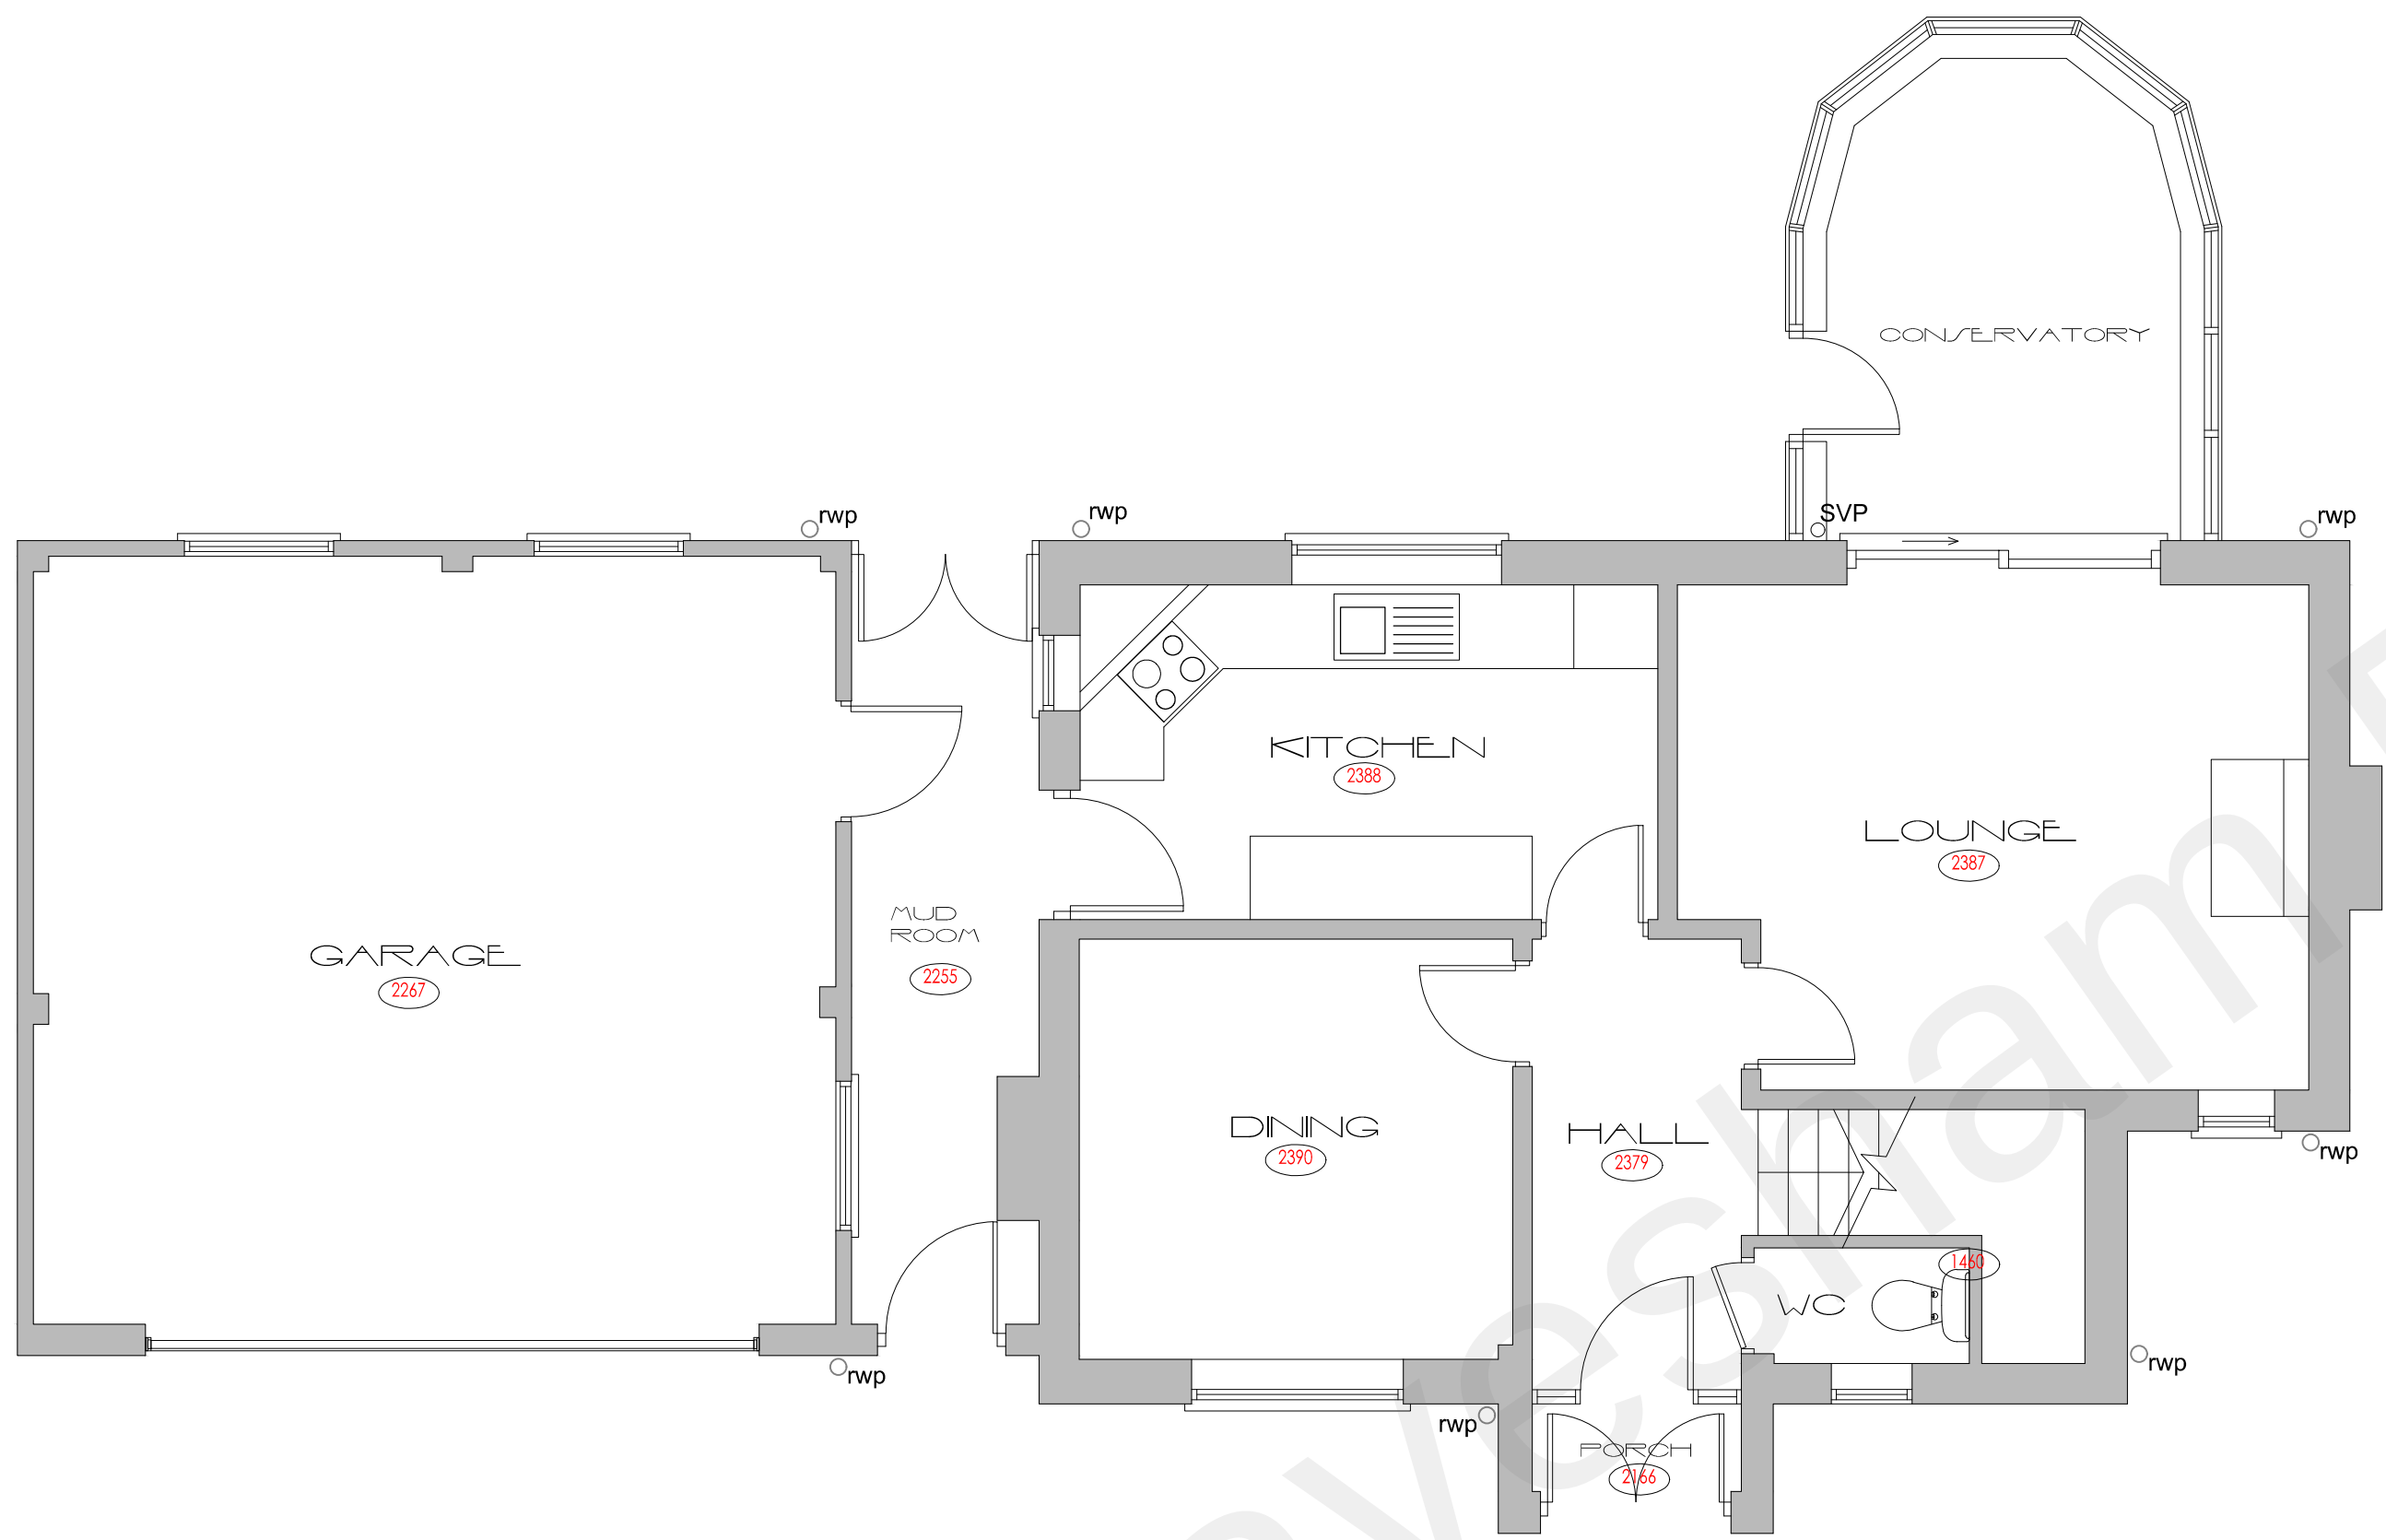


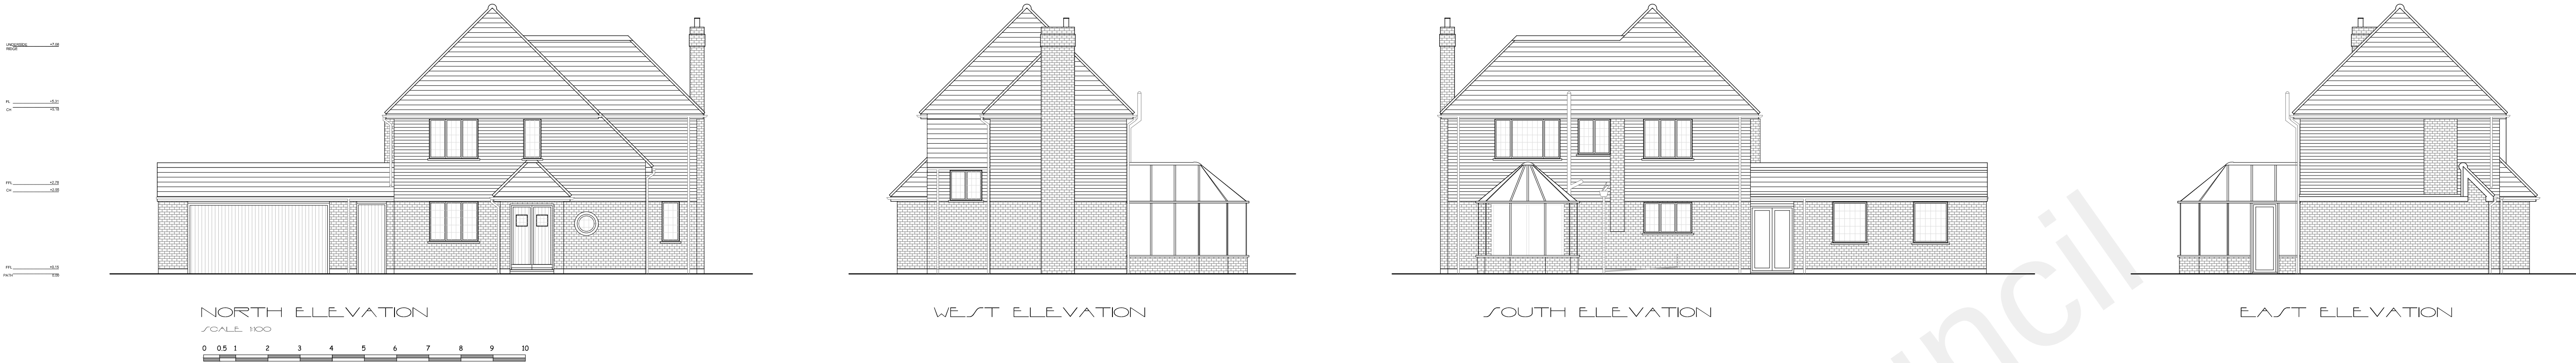

SAHOTA ARCHITECTURAL SERVICES			
CLIENT		Mrs. Daniela Baldacci	
SITE		Red Tiles Pear Tree Lane Shorne Kent DA12 3JX	
DRAWING TITLE		Existing Plans & Elevations	
SCALE		1:50 1:100 1:1250 @A1	
DATE	January 2022	DRAWING NO.	22/01/01

Do not scale working dimensions from this drawing