



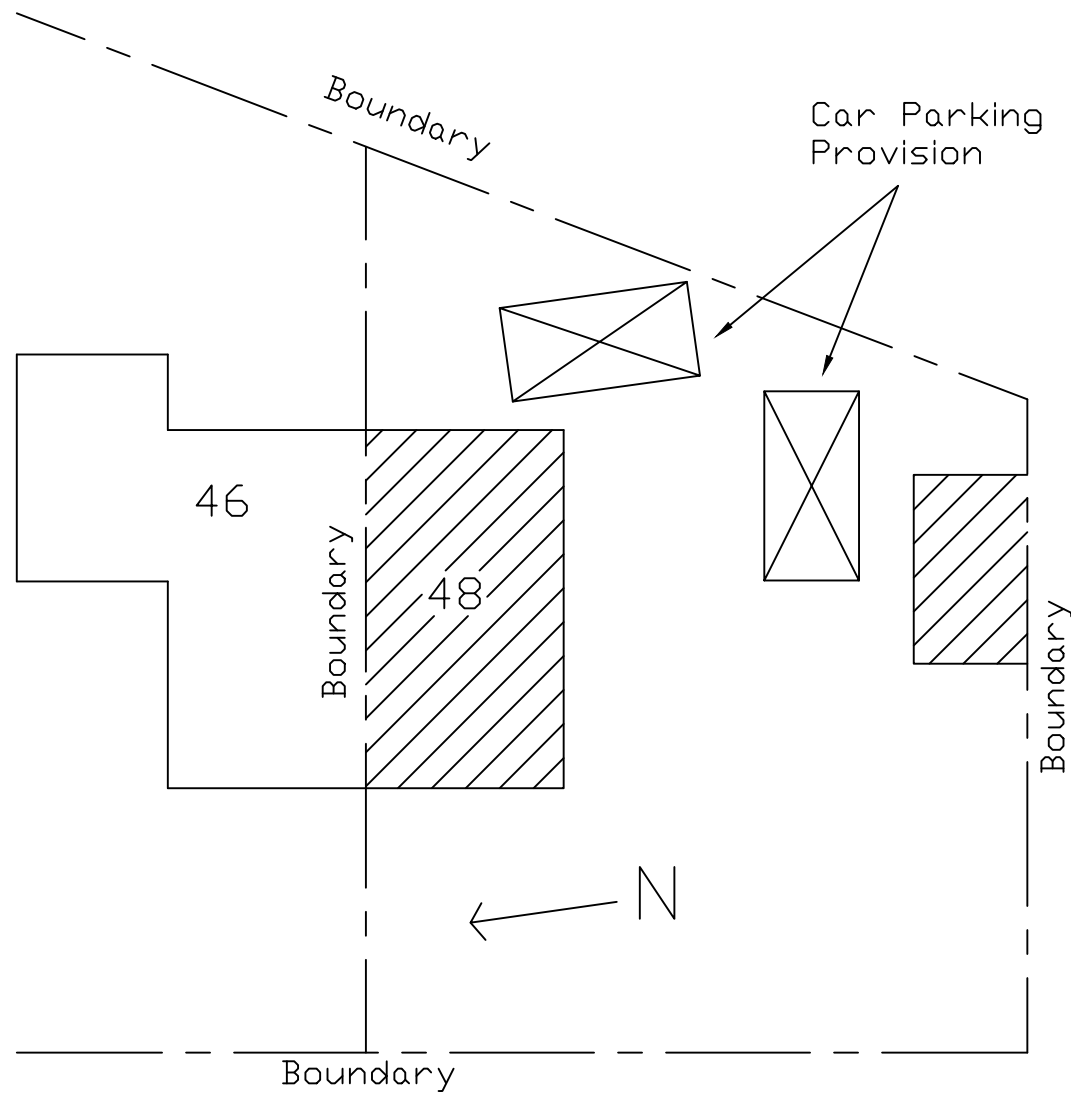


Existing Plan

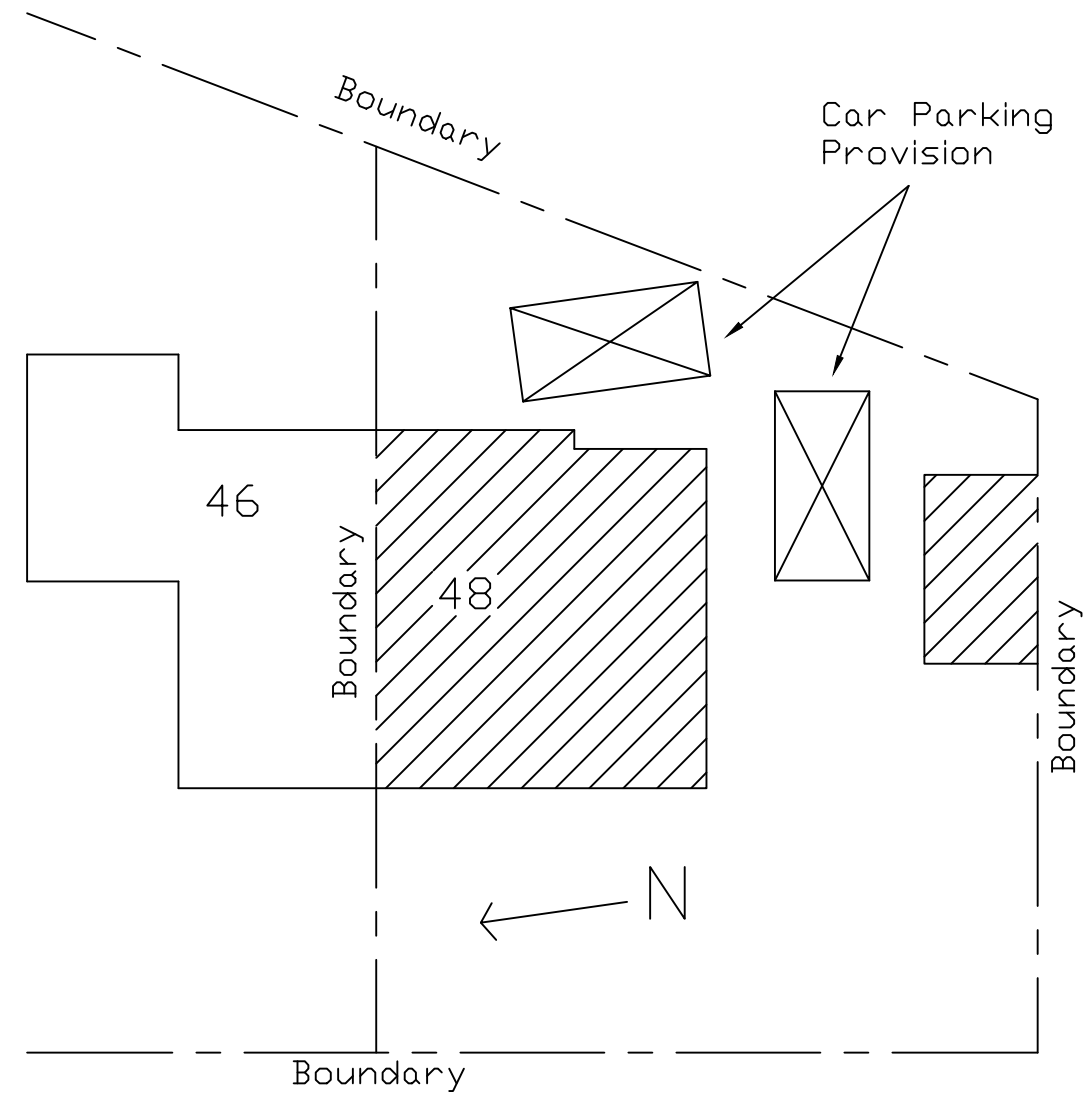

Proposed Plan

Apart from flower borders there are no significant trees on or near to the site.

Scale:- 1:200

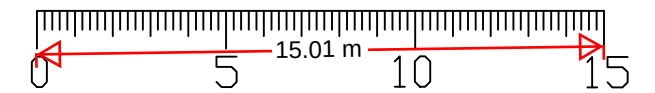

All Items, Notes, Dimensions & General Design Contained On This Drawing Are For Guidance Purposes Only.
Nominated Builder Or Person Responsible For The Project Should Make A Thorough Check Prior To Commencement Of Works Against Site, Drainage Service Drawings, Current Building Regulations, British Standards & Codes Of Practice.
The Originator (sJo) Will Not Accept Any Liability For Mistakes That Could Occur.

For:-
Mr & Mrs Golding
48 Nursery Road
Meopham
Kent DA13 0NF

Rev B	By sJo	Jan.'26	Rev A	By sJo	Nov.'25
Extension reduced from 4000mm wide to 3500mm wide			Altered to suit planning requirements.		

Proposed		Scale 1:200	Size A3	Drawn sJo
Block Plan		Drawing No. 2302/011/BP		
		Revision	A	B