

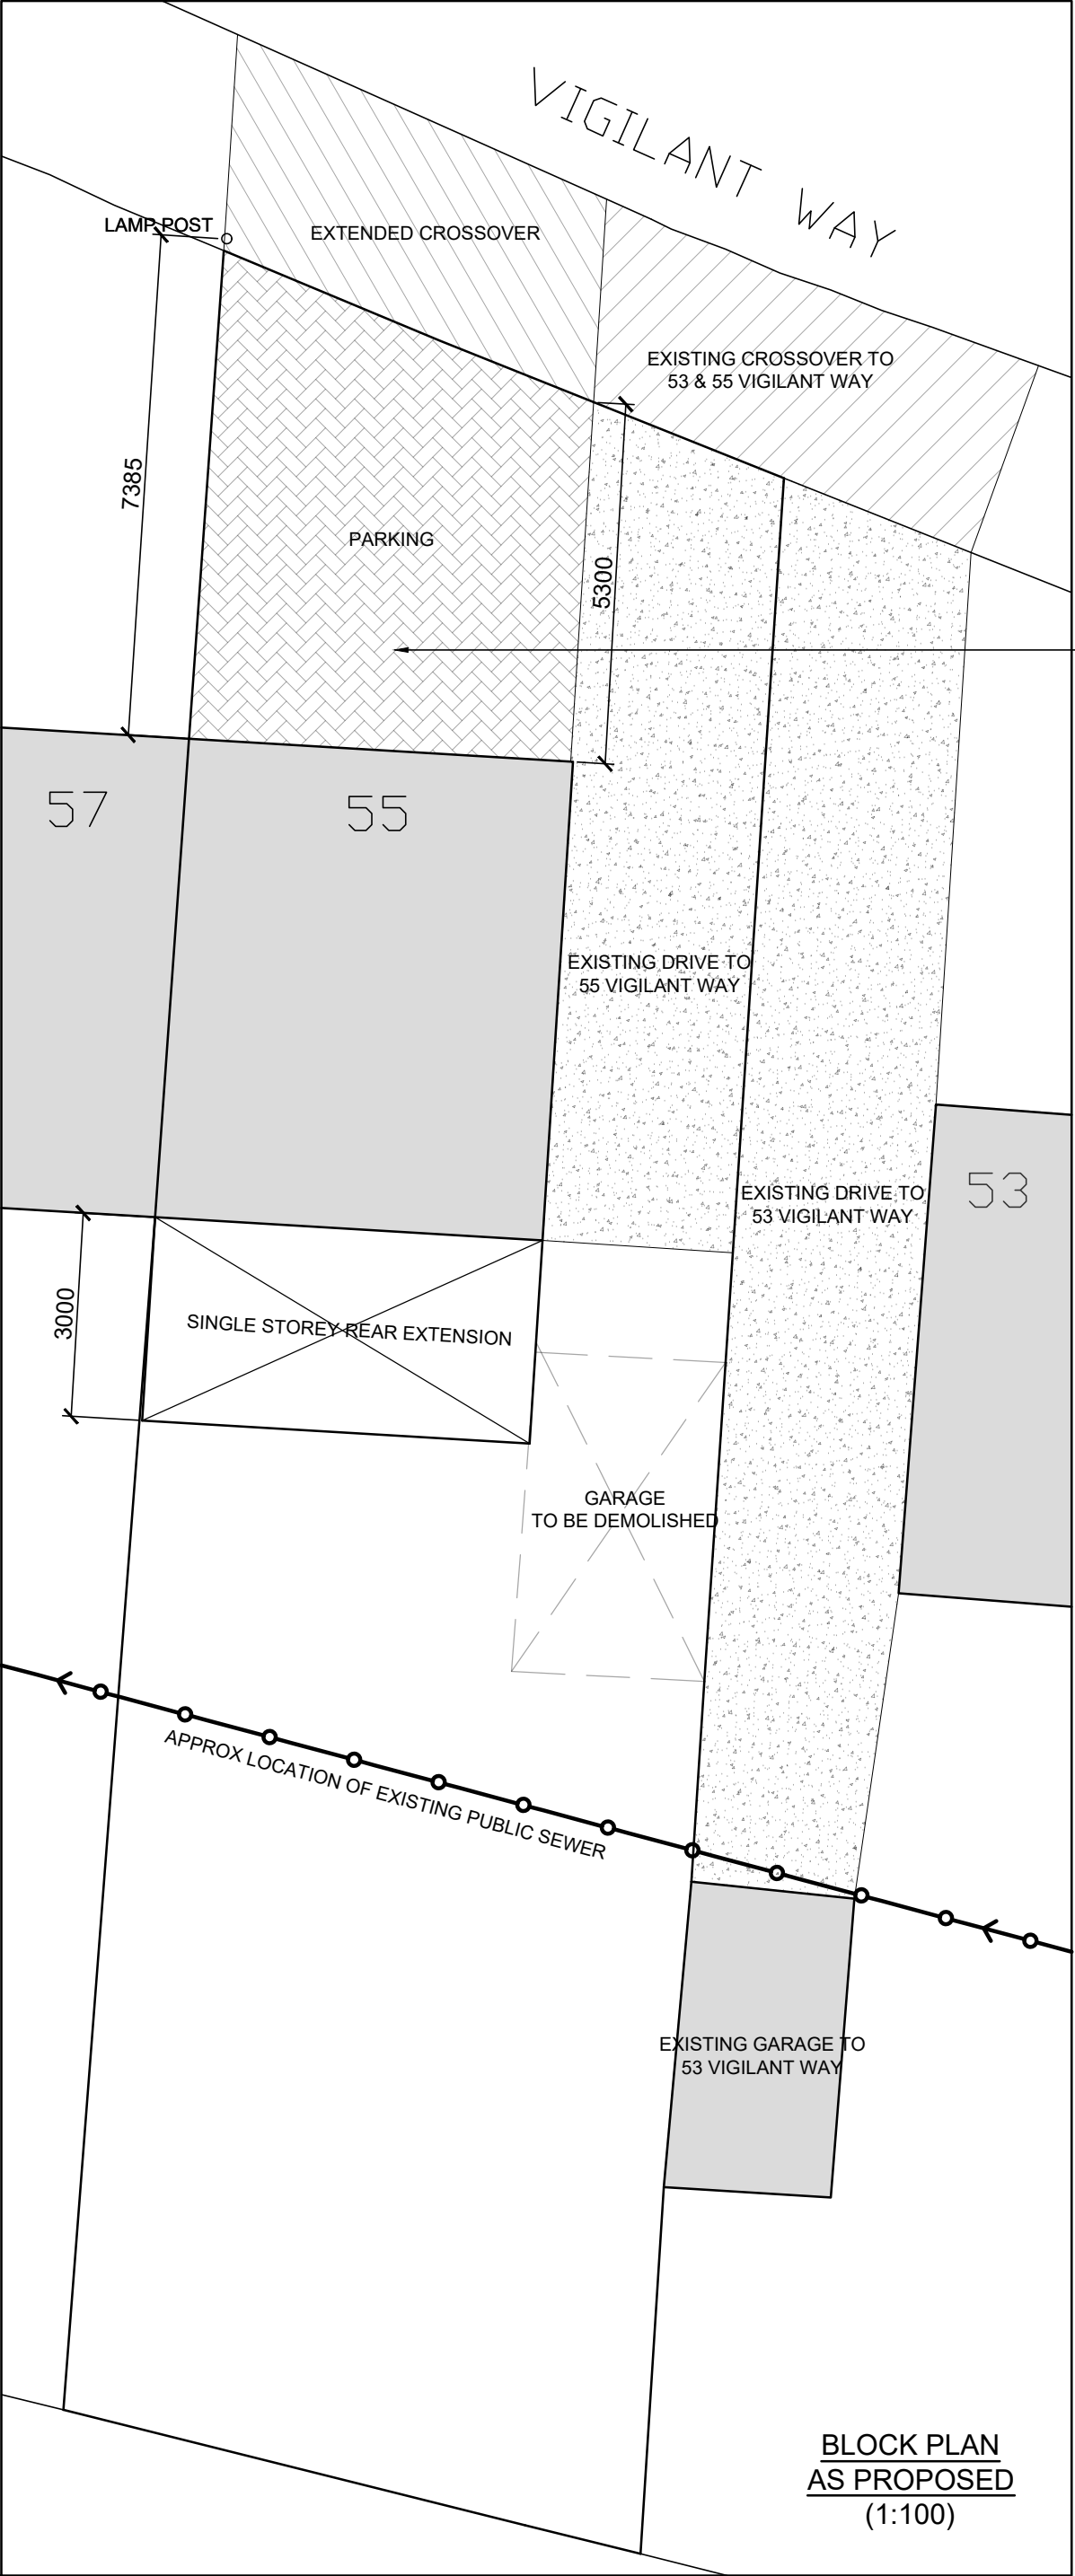


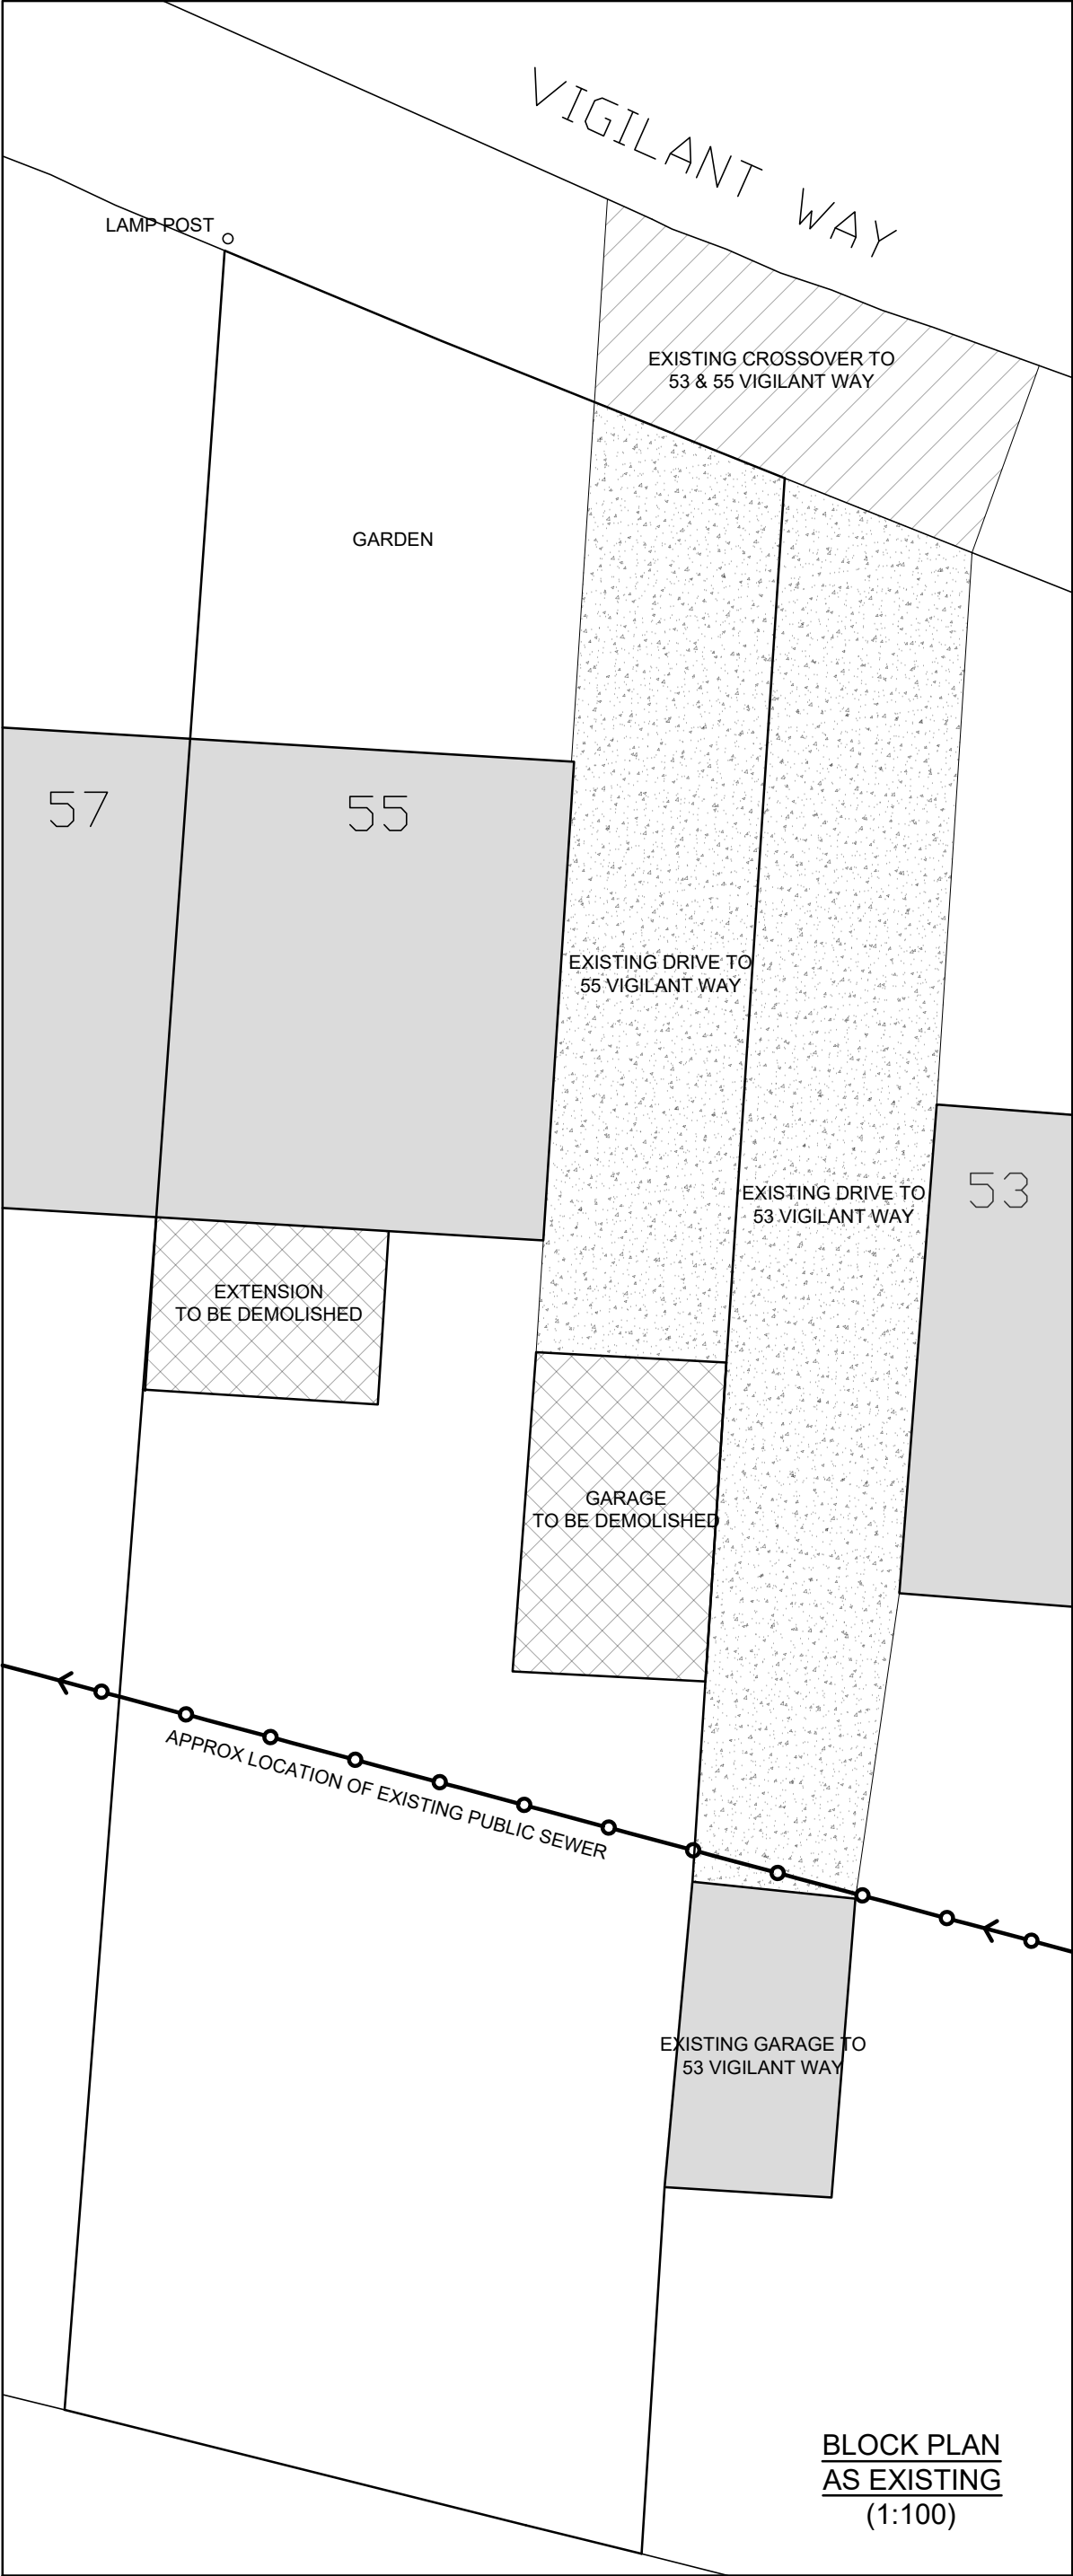

C This drawing is protected by copyright and must not be copied or reproduced without the written consent of Penfold Project Services

Rev A

BLOCK PAVING HARDSTANDING LAID TO FALLS AND SURFACE WATER TO DISCHARGE INTO SOAKAWAY OR LAID ON PERMEABLE SUB-BASE

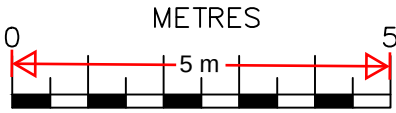

SCALE BAR @ 1:100

04/02/26	A	Notes re block paving added	Rev A
Date	No	Revision	
Penfold Project Services			
Epmarket, Wrotham Road, Meopham, Kent, DA13 0JH Telephone: 01474 816690 e-mail: apenfold448@btinternet.com			
Job Title:		55 VIGILANT WAY GRAVESEND KENT DA12 4PW	
Dwg Title:		BLOCK PLANS AS EXISTING & AS PROPOSED	
Scale:		1:100 @ A2	
Dwg No.:		04A	
Date:		January 2026	