



Scale 1:1250

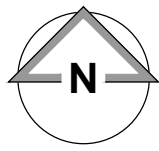

01856 898 022
www.UKPlanningMaps.com

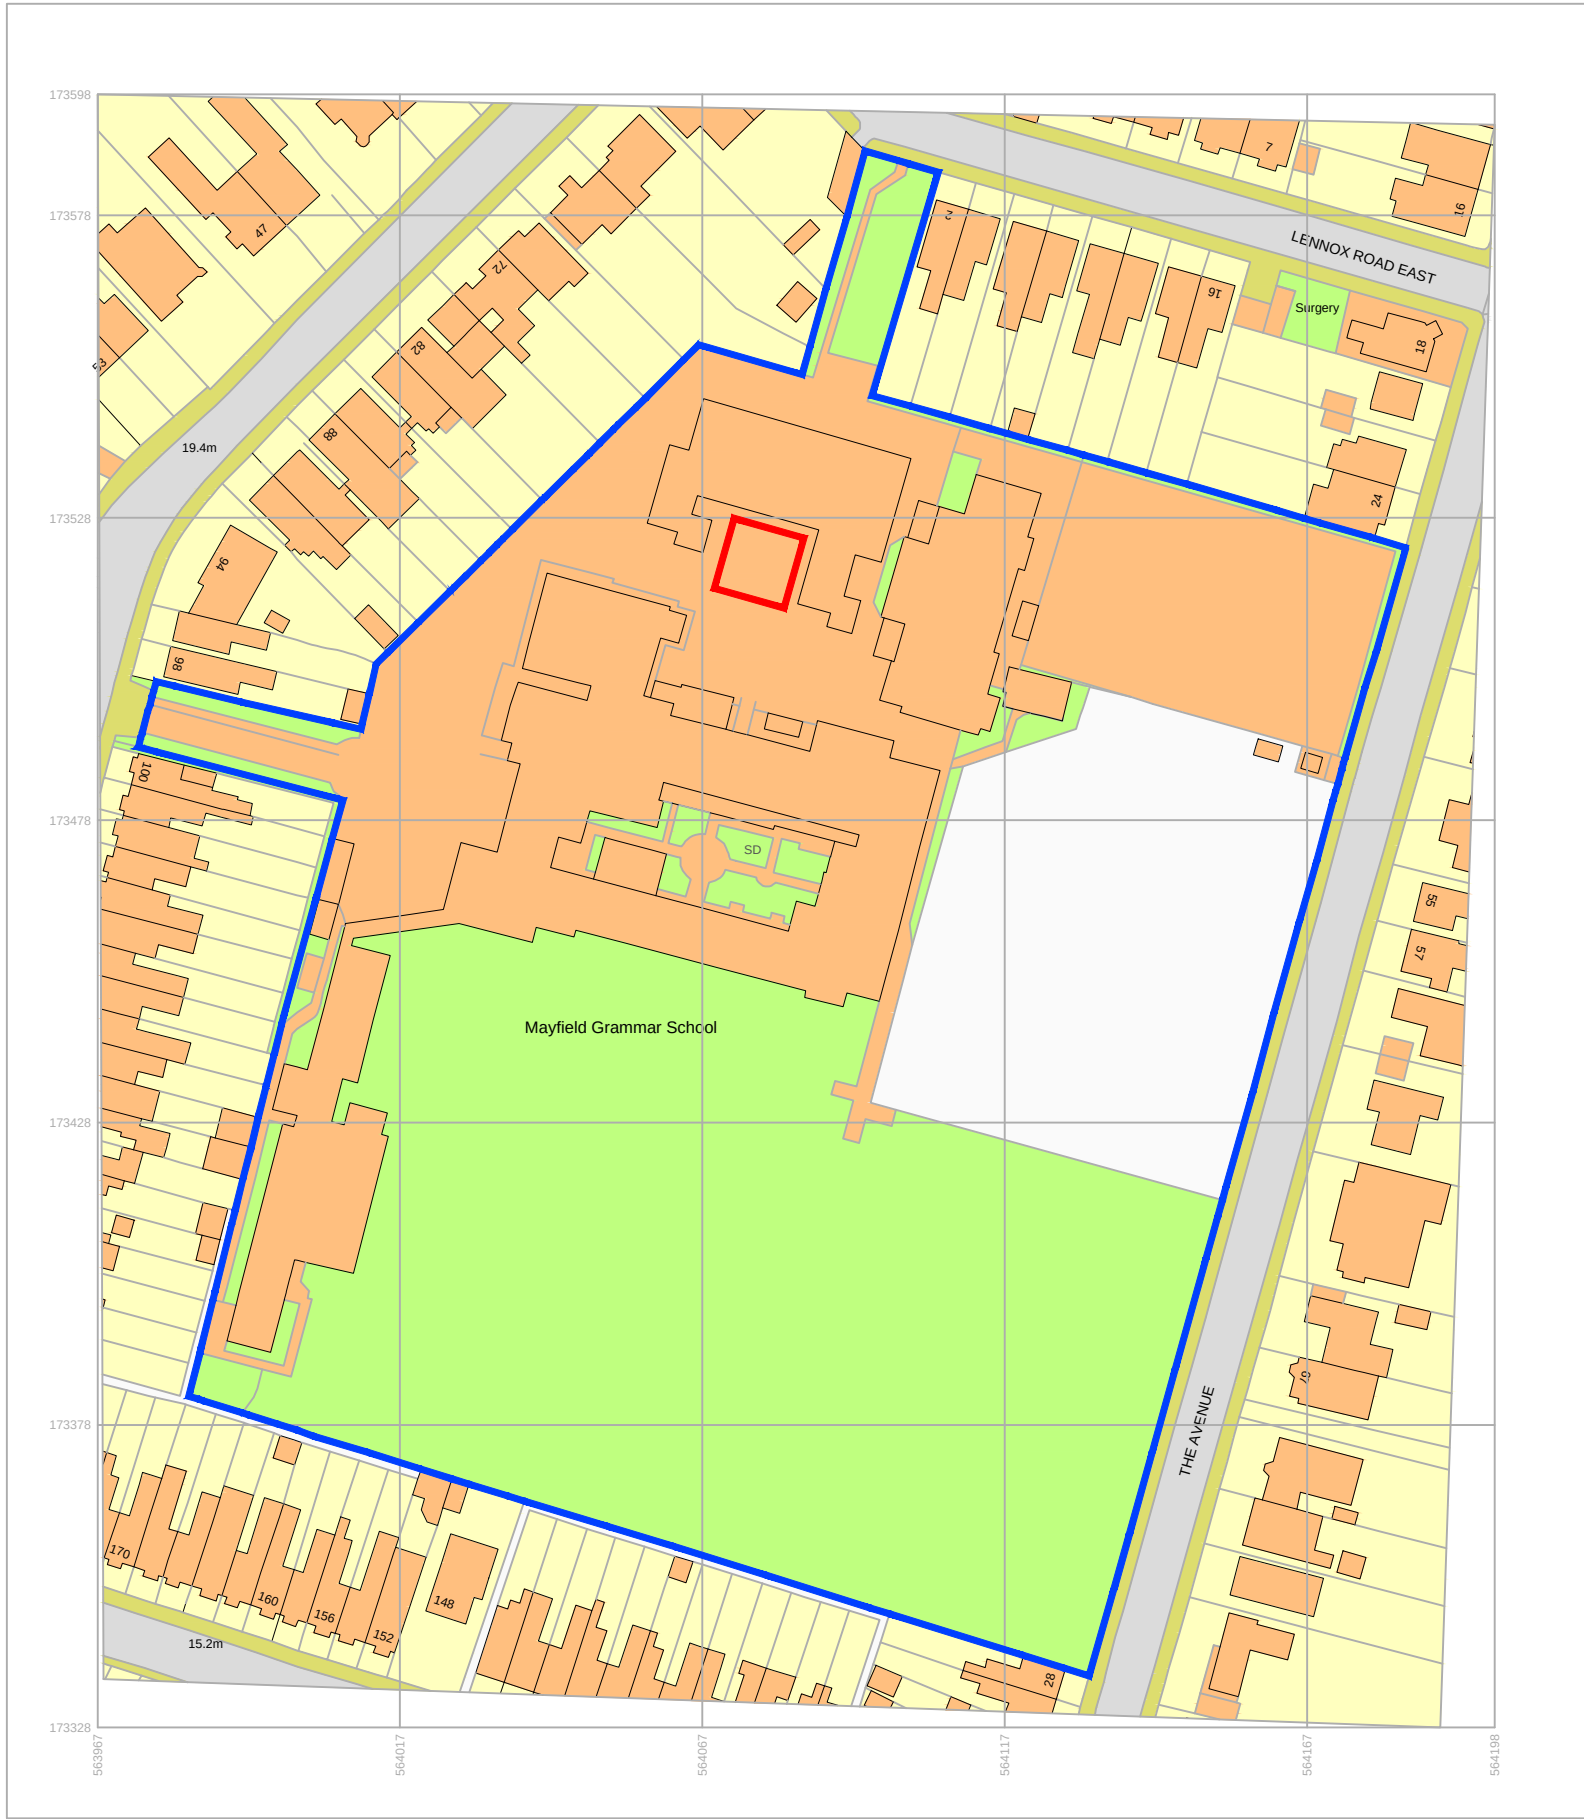

Produced on 09 June 2023 from the Ordnance Survey National Geographic Database and incorporating surveyed revision available at this date.
This map shows the area bounded by 563969 173336 564189 173326 564189 173593 563967 173598 563968 173336
 Crown copyright and database rights 2023 OS 10004135. Supplied by copy toasting as UKPlanningMaps.com a licensed Ordnance Survey partner (OS 10004135).
 Data licence expires 09 June 2024. Unique plan reference: 5605003.02356270



NOTES

- All dimensions and levels are to be checked on site.
- Title overlay drawings and ownership boundaries are produced using all reasonable endeavors.
- This drawings shall not be used to ascertain dimensions. Work to figured dimensions only.
- Any discrepancies to be reported to Architect prior to commencement of works.
- This drawing is to be used for planning permission only.

APPLICATION BOUNDARY INDICATED THUS:

OTHER AREA OWNED BY MAYFIELD GRAMMAR SCHOOL:

Schedule of Areas	m²
Application Boundary	144
St. Peters' Academy	29960.1

A	09/06/2023	TBS
Non-draft issue		
-	09/06/2023	TBS
Initial Issue		
Rev	Date	Drawn by

Site Location Plan

Project Mayfield Grammar School, Pelham Rd, Gravesend, DA11 0JE			
Client Canopy Systems Ltd		Purpose of Issue For Approval	Drawing Stage Planning
Title Site Location Plan			
Scale @ A0 1:1250	Date June 2023	Ref 262	Drawn TBS
Orig No 262/MGS/PL/001			Rev A