


APPLICATION BOUNDARY  
INDICATED THUS:



| Schedule of Areas    | m <sup>2</sup> |
|----------------------|----------------|
| Application Boundary | 144            |

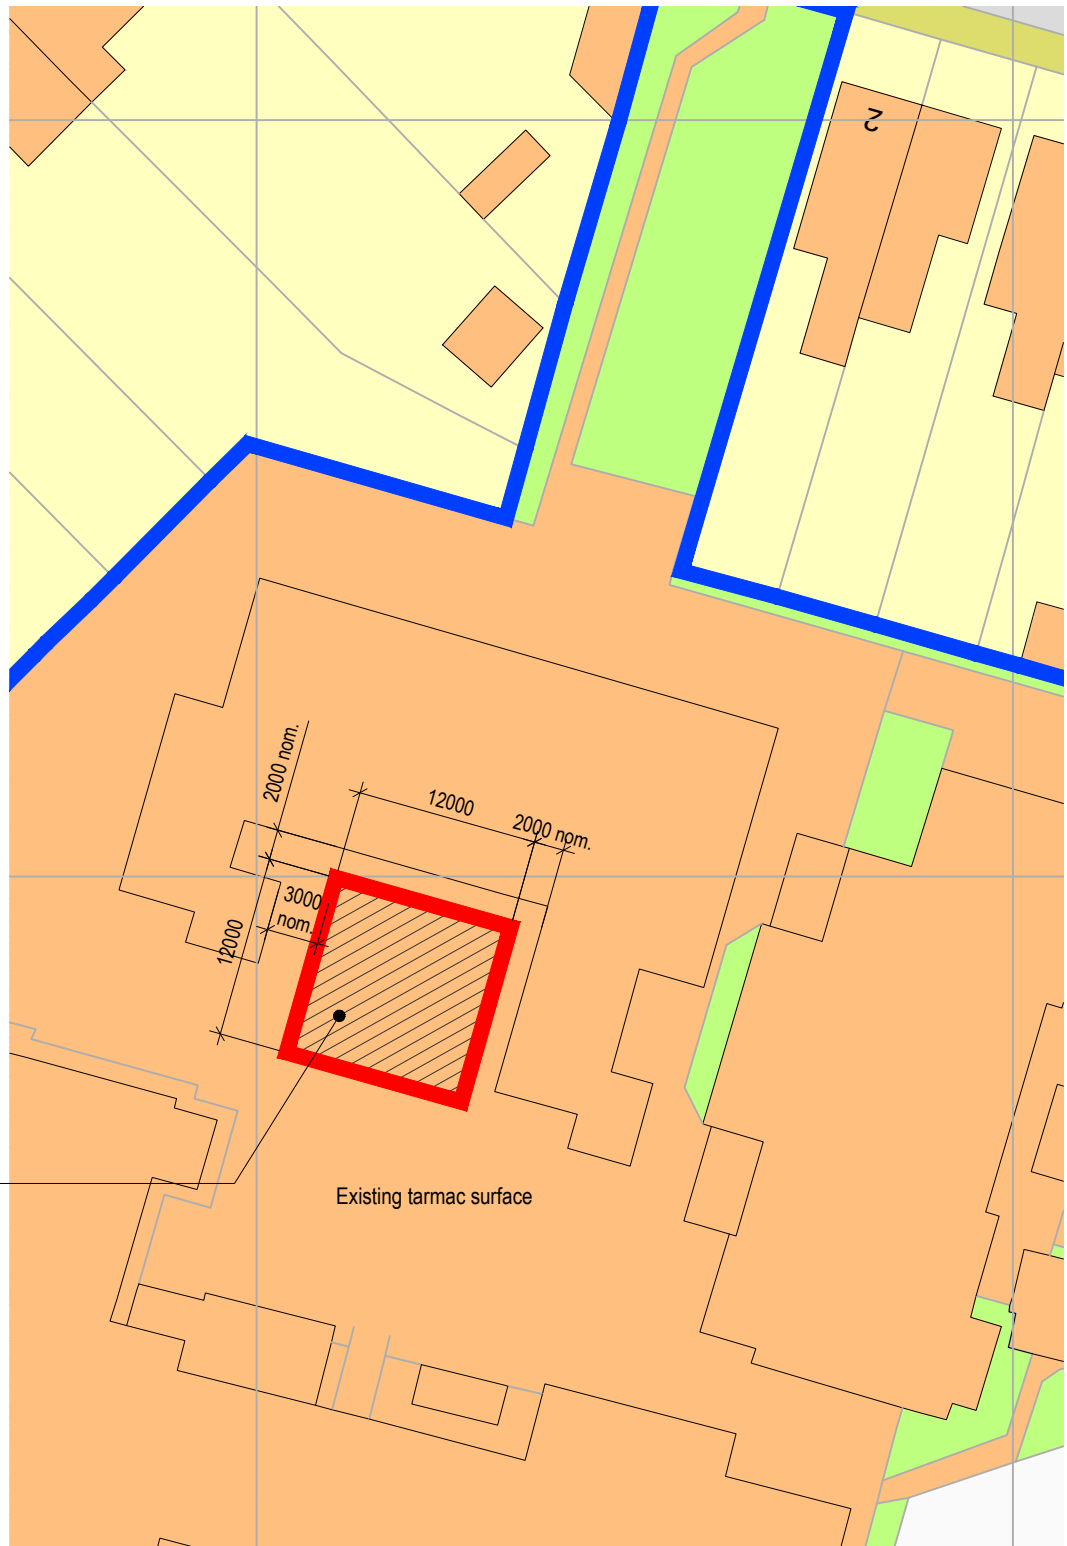

Proposed new canopy with retractable roof (144m<sup>2</sup> footprint) to comprise of aluminium frame, polycarbonate roof panels, and integral guttering - all finished in Anthracite RAL 7016

Existing tarmac surface

Produced on 08 June 2023 from the Ordnance Survey National Geographic Database and incorporating surveyed revision available at this date.  
This map shows the area bounded by 563968 173336,564189 173328,564198 173593,563967 173598,563968 173336  
Crown copyright and database rights 2023 OS 100054135. Supplied by copla ltd trading as UKPlanningMaps.com a licensed Ordnance Survey partner (OS 100054135).  
Data licence expires 08 June 2024. Unique plan reference: vx//960813/1295676

## Block Plan - 1:500

|                 |            |          |
|-----------------|------------|----------|
| A               | 09/06/2023 | TBS      |
| Non-draft issue |            |          |
| -               | 09/06/2023 | TBS      |
| Initial Issue   |            |          |
| Rev             | Date       | Drawn by |

|                                                         |           |                  |               |
|---------------------------------------------------------|-----------|------------------|---------------|
| Project                                                 |           |                  |               |
| Mayfield Grammar School, Pelham Rd, Gravesend, DA11 0JE |           |                  |               |
| Canopy Systems Ltd                                      |           | Purpose of Issue | Drawing Stage |
|                                                         |           | For Approval     | Planning      |
| Client                                                  |           |                  |               |
| Block Plan                                              |           |                  |               |
| Title                                                   |           |                  |               |
| Scale @ A4                                              | Date      | Ref              | Drawn         |
| 1:500                                                   | June 2023 | 262              | TBS           |
| Dwg No                                                  |           |                  | Rev           |
| 262/MGS/PL/002                                          |           |                  | A             |