



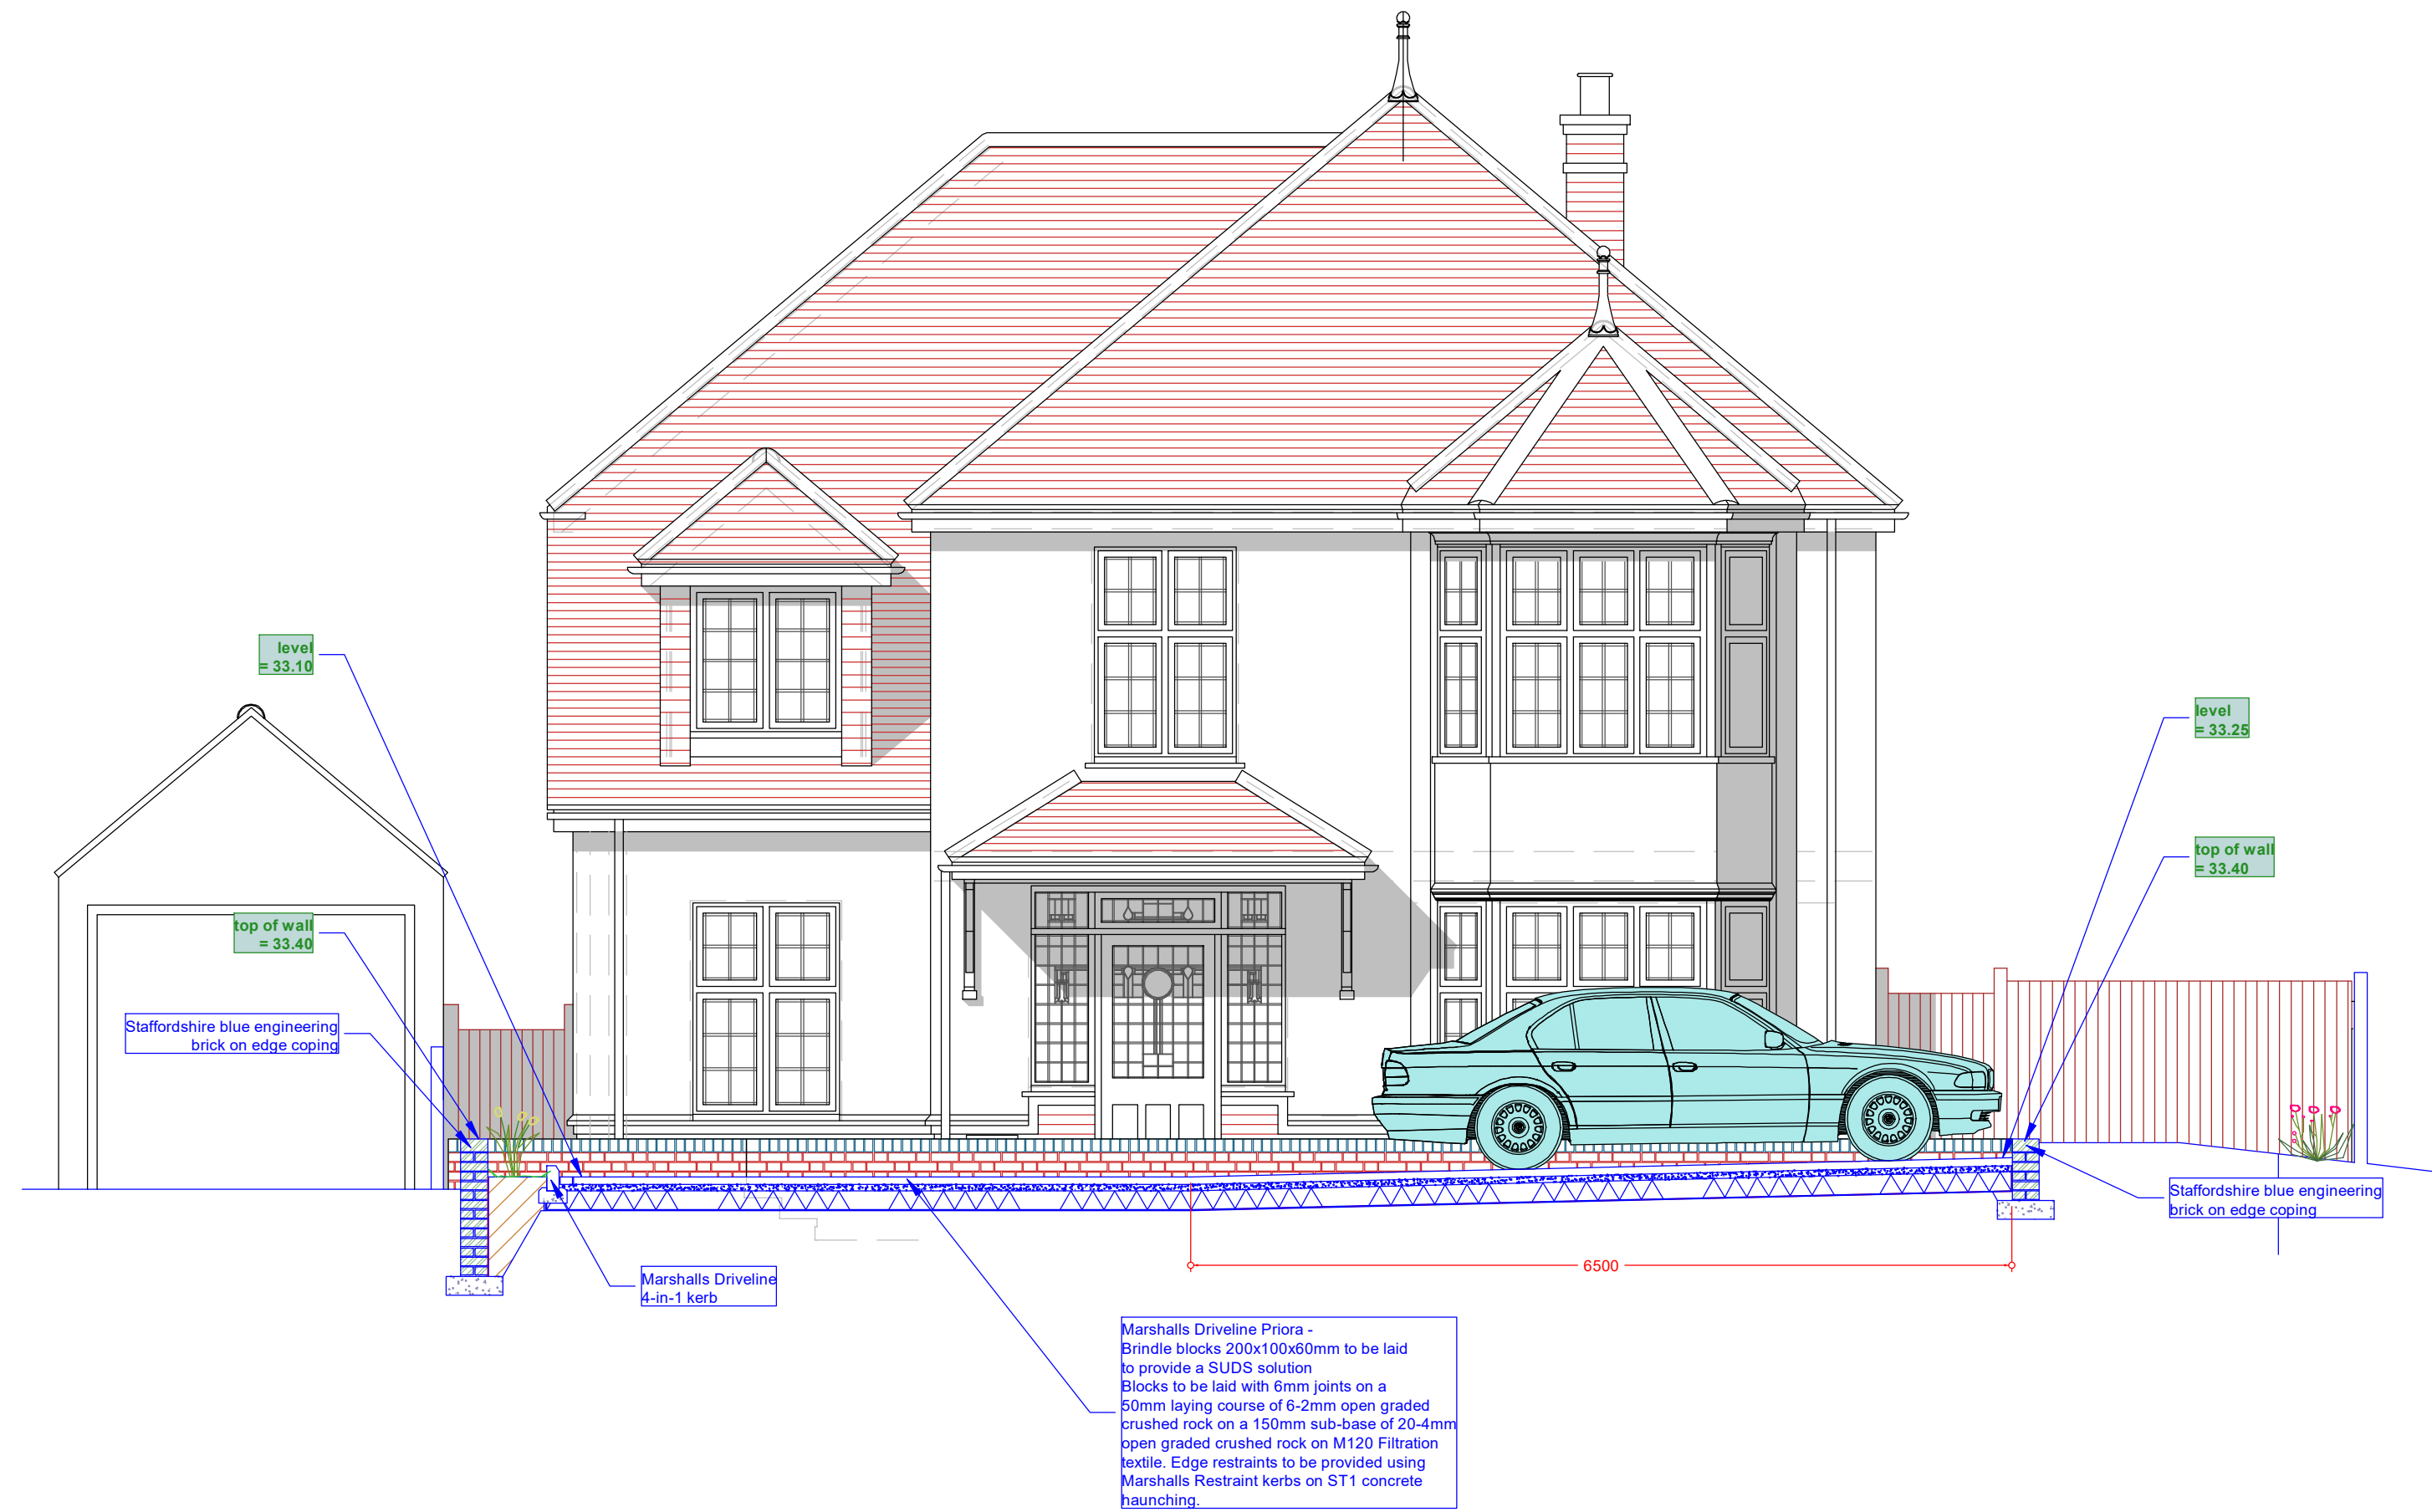

This drawing prints A2 @ 1:50

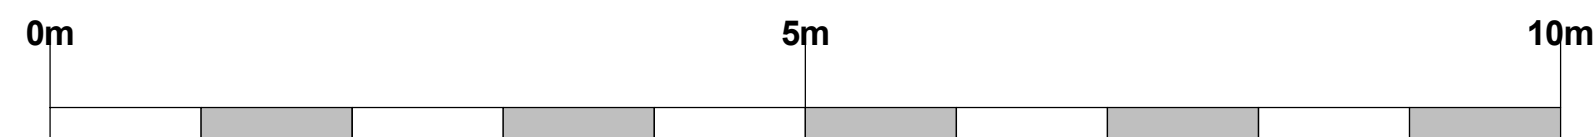

SCHEME / SHEET			59 Old Road East, Gravesend, DA12 1NW: Mr & Mrs S. Randhawa Proposed Section bb
SCALE	DATE	DRAWING NUMBER	
1:50	October 2024	551/PL09	
© This drawing remains the property of the Architect and may not be reproduced in whole or part without his written permission.			JEREMY S. ISHERWOOD B. Sc. (hons), B. Arch. (Wales), R.I.B.A. Chartered Architect 34 Chalky Bank, Gravesend, Kent, DA11 7NY Telephone / Fax: 01474-533793