



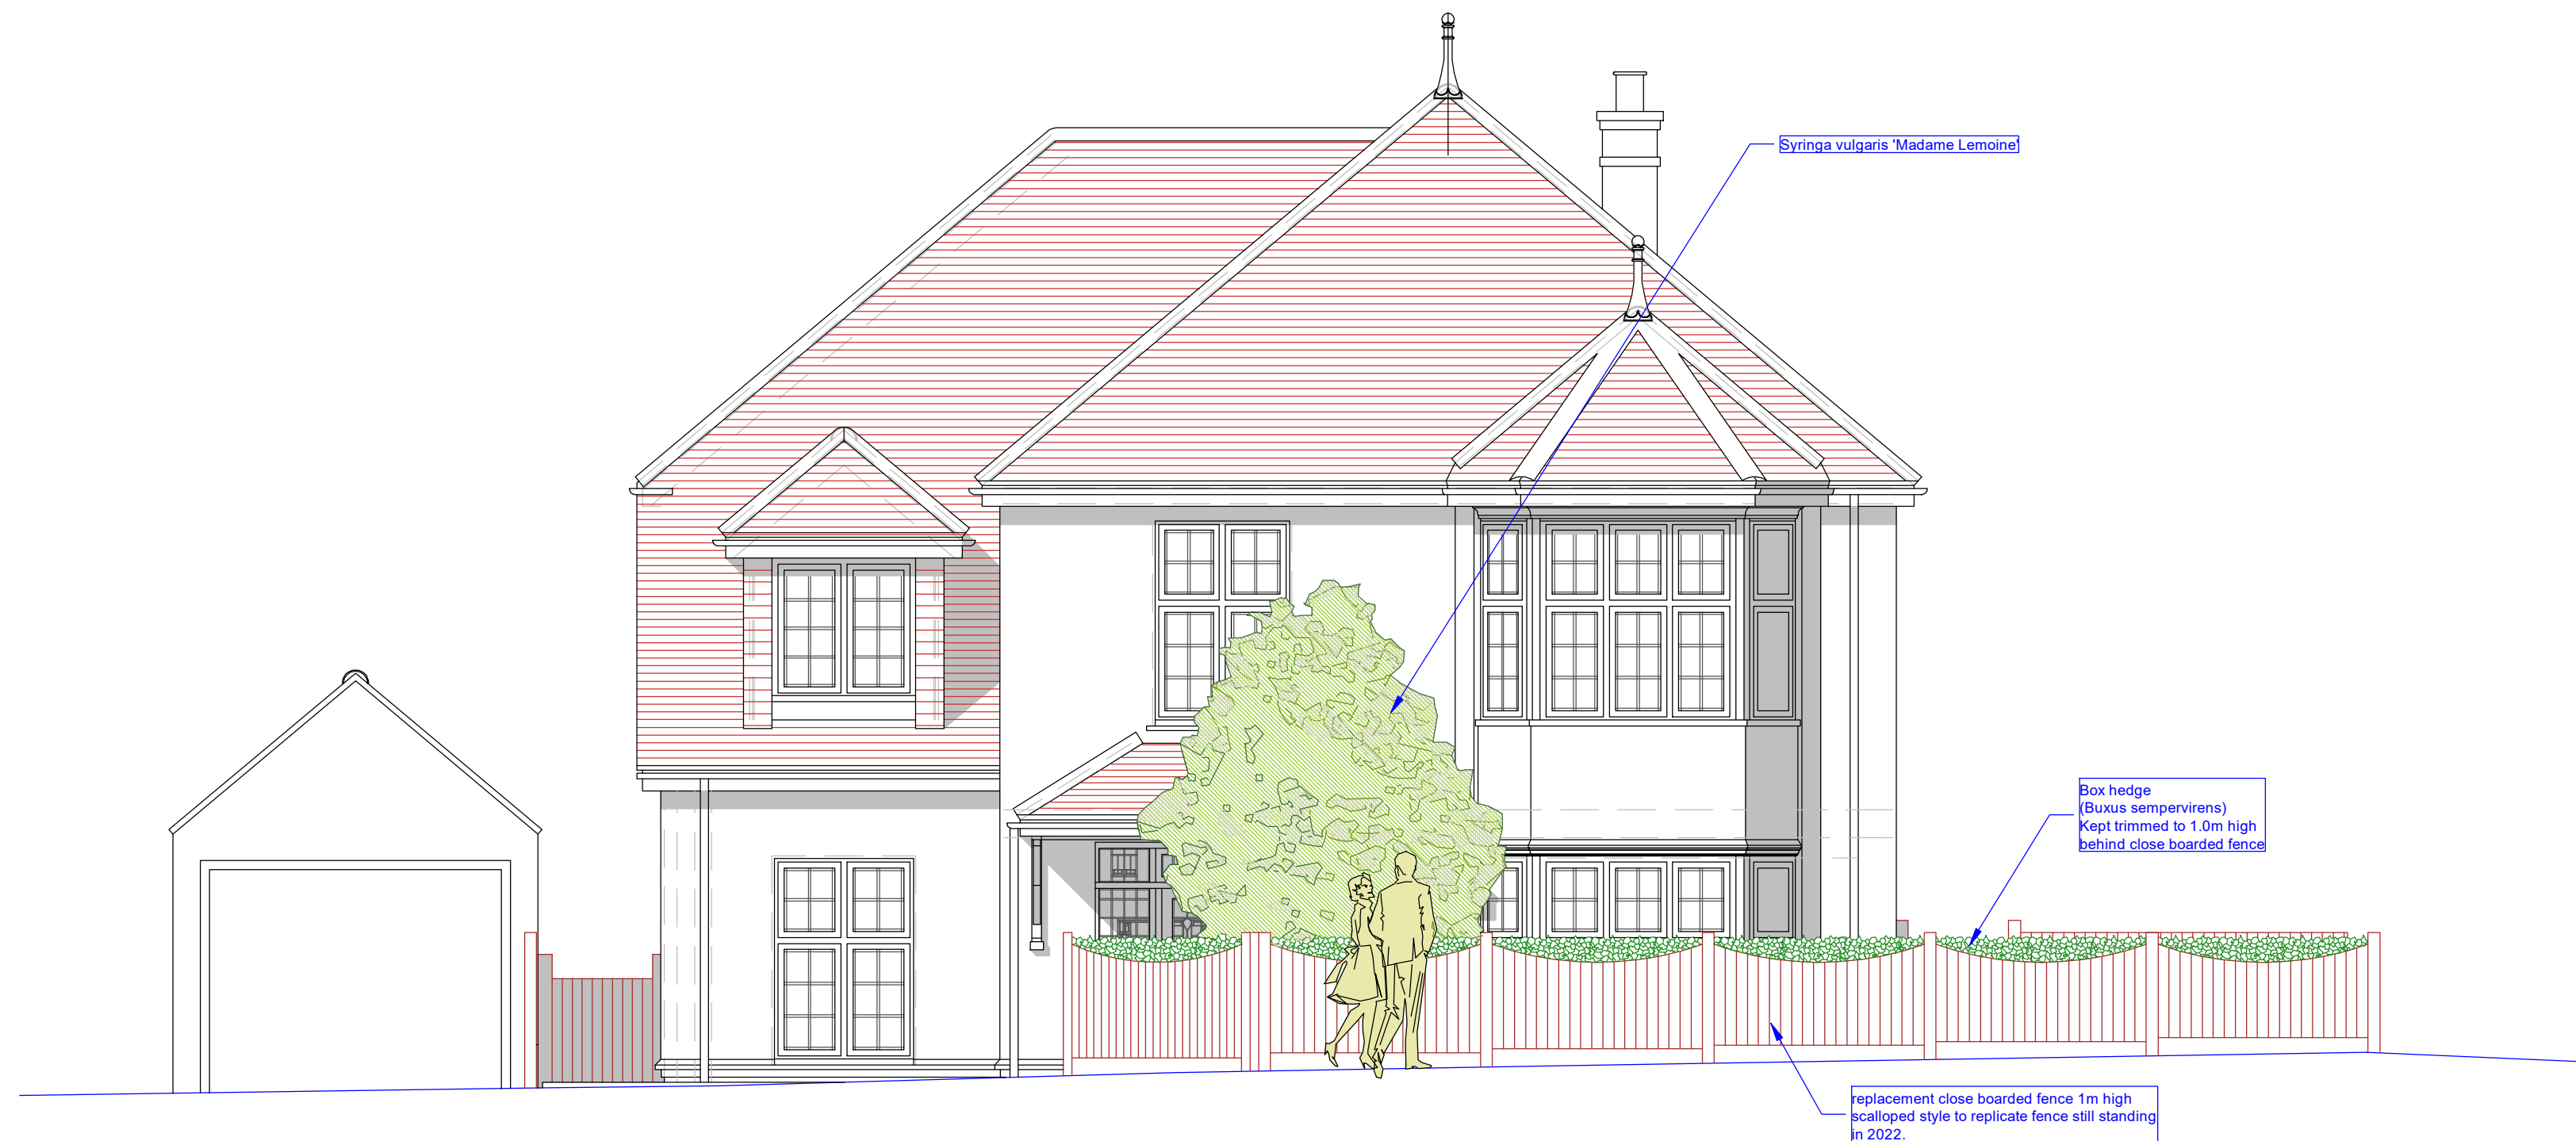

This drawing prints A2 @ 1:50

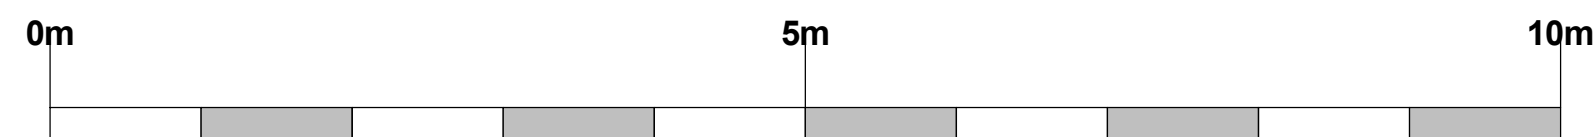

SCHEME / SHEET			JEREMY S. ISHERWOOD B. Sc. (hons), B. Arch. (Wales), R.I.B.A. Chartered Architect  34 Chalky Bank, Gravesend, Kent, DA11 7NY Telephone / Fax: 01474-533793
59 Old Road East, Gravesend, DA12 1NW: Mr & Mrs S. Randhawa Proposed Street Elevation			
SCALE	DATE	DRAWING NUMBER	
1:50	October 2024	551/PL07	
	This drawing remains the property of the Architect and may not be reproduced in whole or part without his written permission.		