



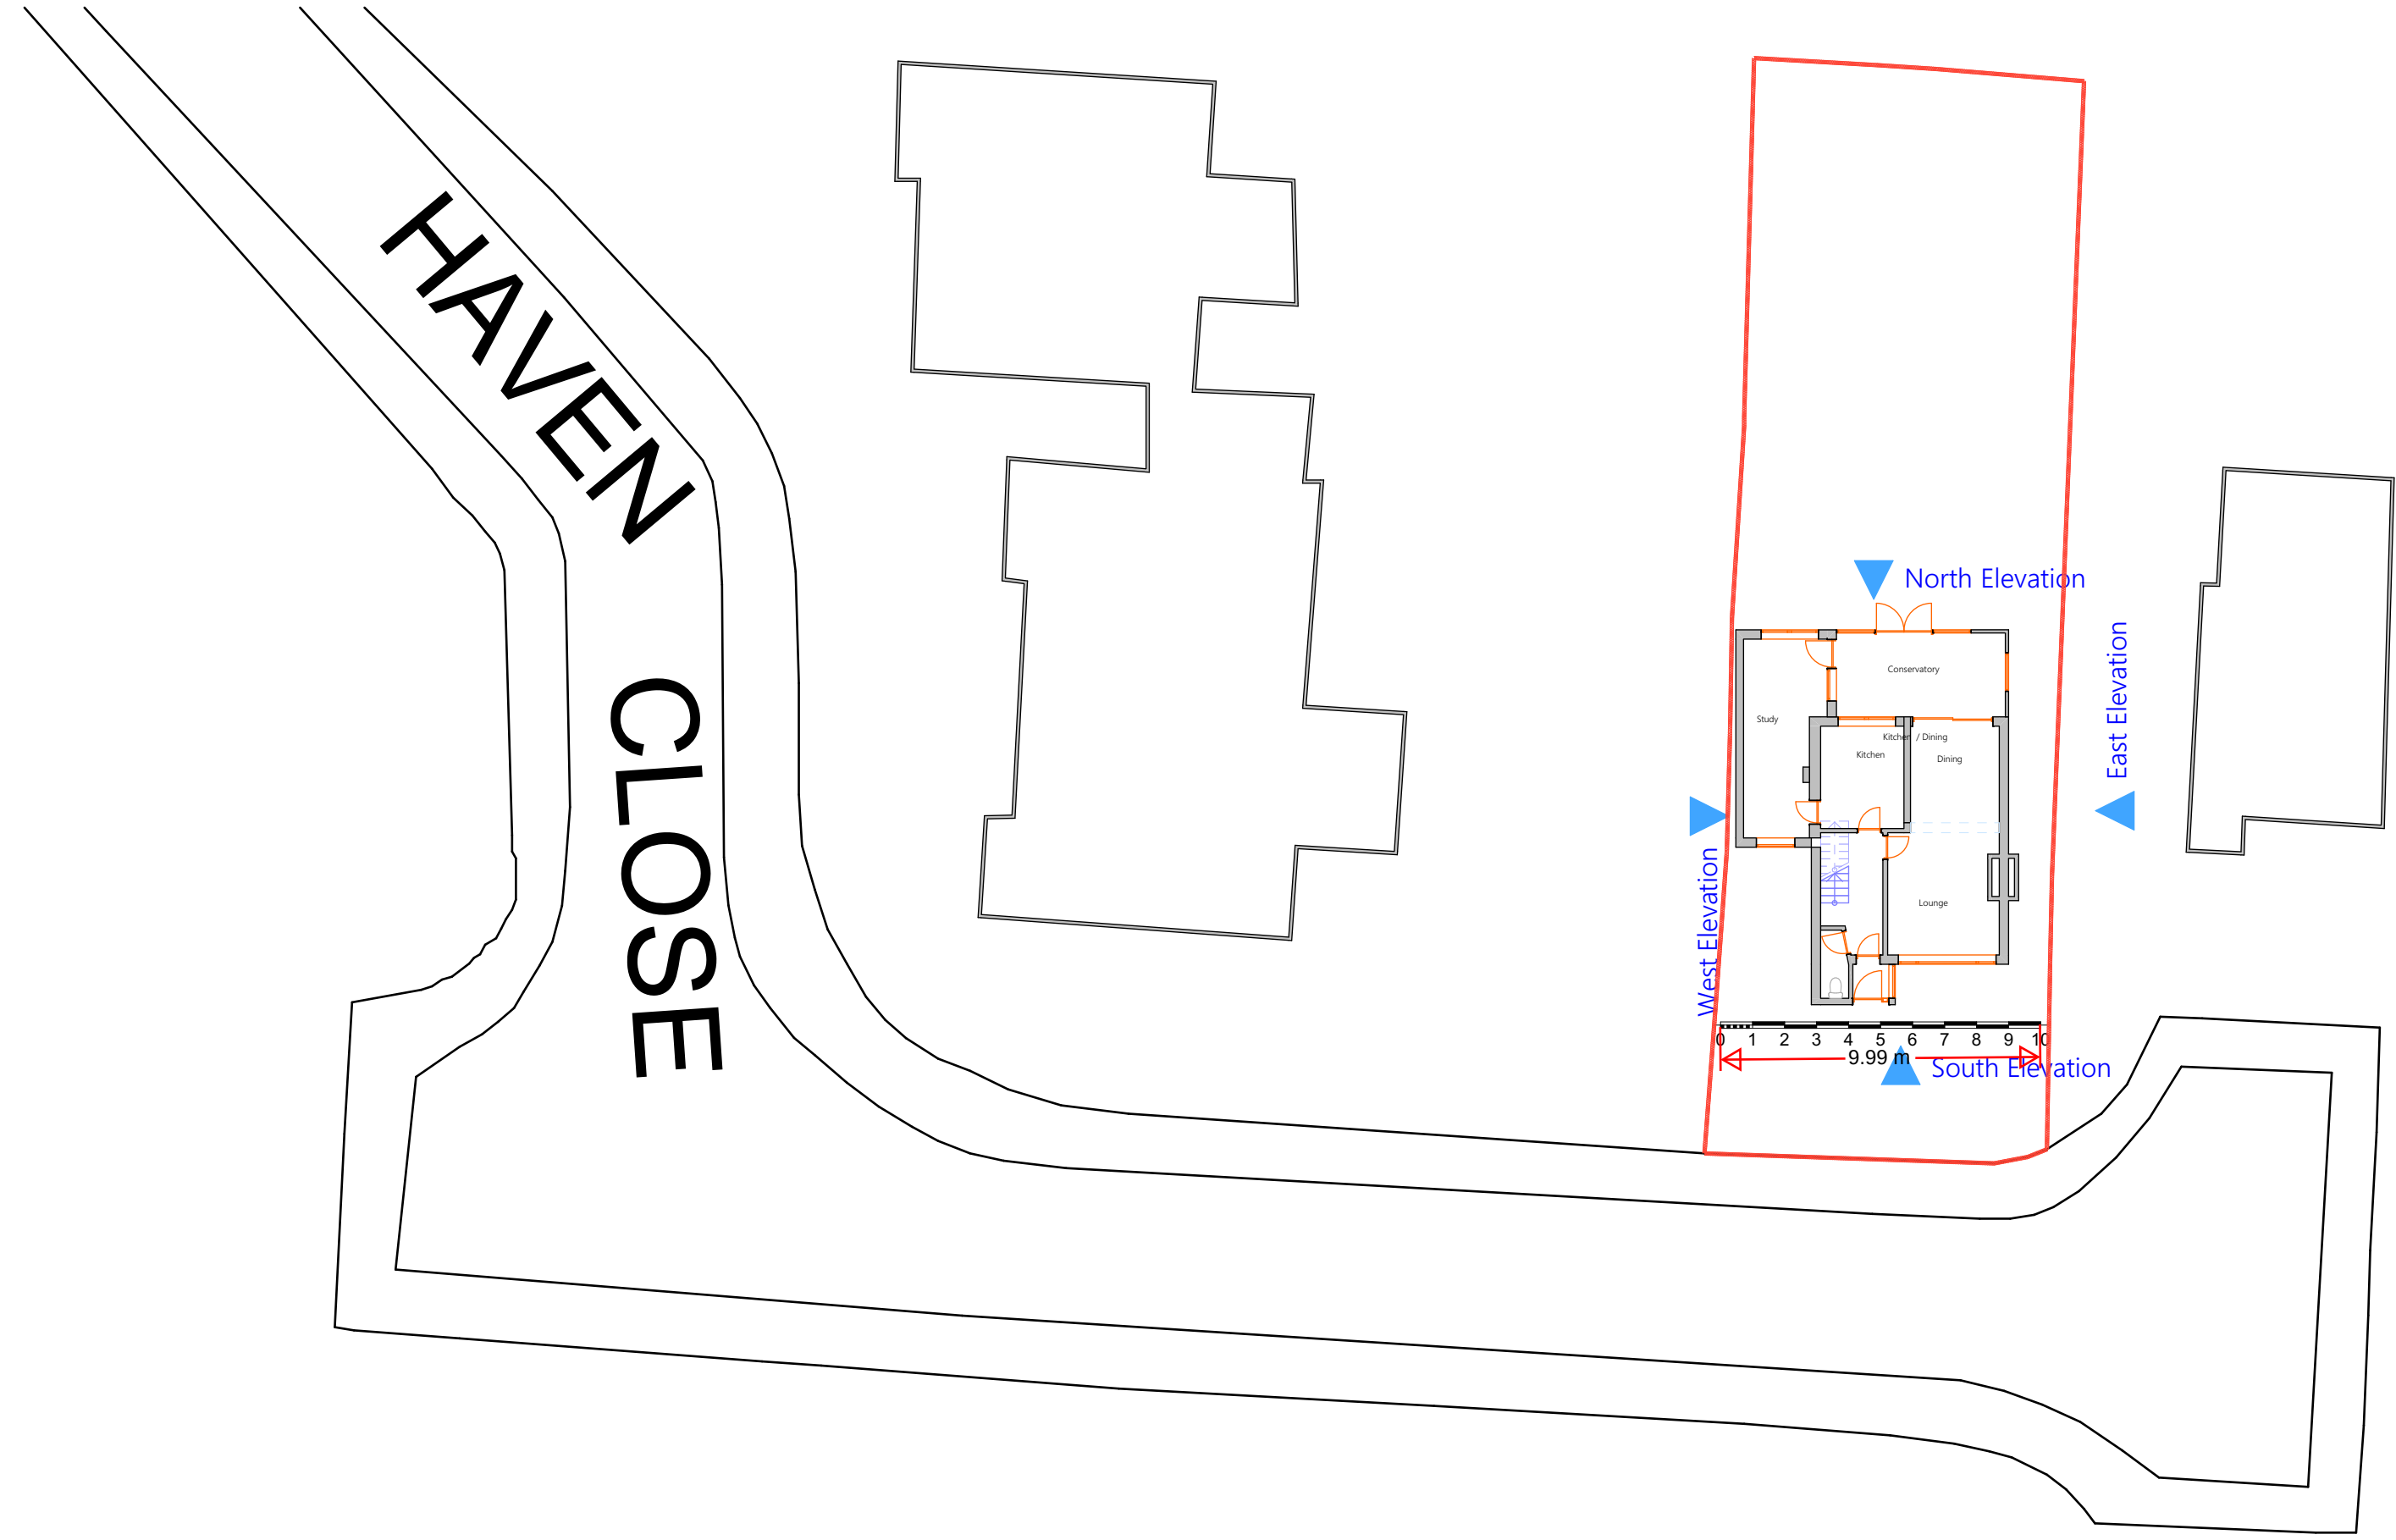

1 Block Plan Existing

1:200

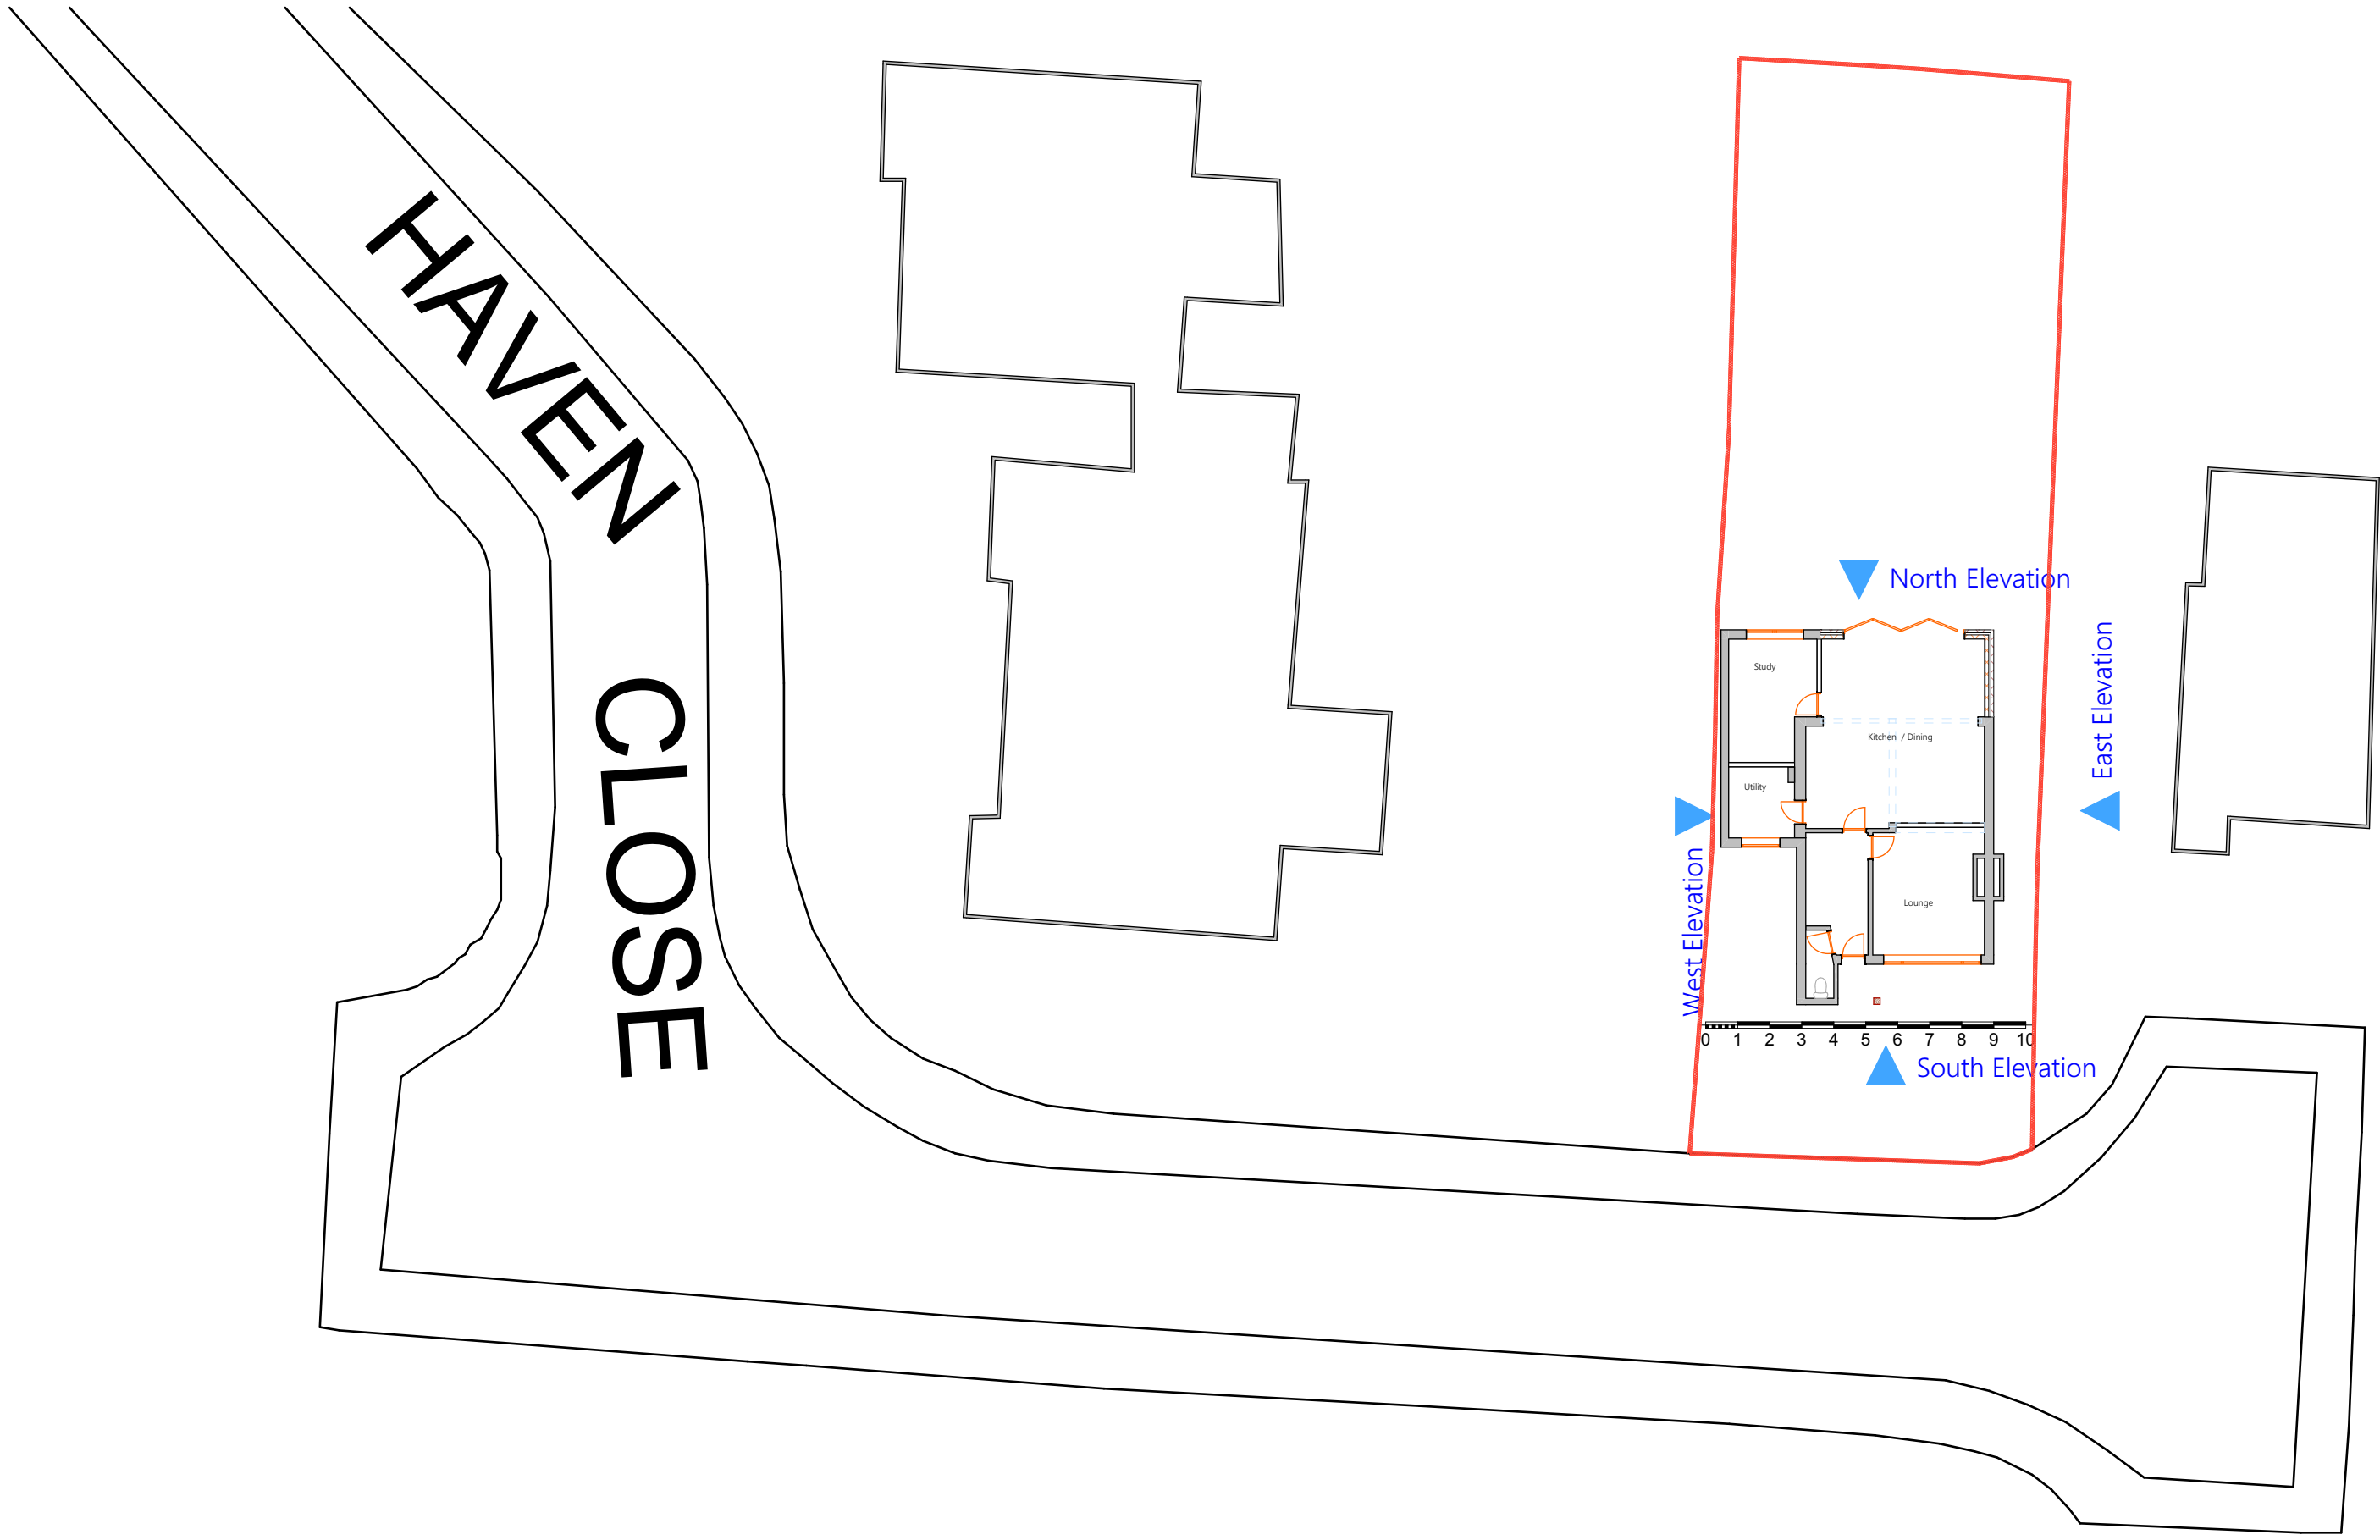

2 Block Plan Proposed

1:200



This document and its design content is copyright ©. It shall be read in conjunction with all other associated project information including models, specifications, schedules and related consultants documents. Do not scale from documents. All dimensions to be checked on site. Immediately report any discrepancies, errors or omissions on this document to the Originator. If in doubt ASK.

	Scales @ A1	Date
	1:200	2024-12-16

Client Approval
A - Approved
B - Approved with Comments
C - Do Not Use

Layout Title

Block Plans with neighbours

Architechnology.design	www.architechnology.design
179 Edwin Road Rainham, Kent ME8 0AH	Tel: 07957 350204 info@architechnology.design

Project

5 Haven Close - Rachel Brooks - DA13 9JR - RSSE

status

Planning Application

Site Address

5 Haven Close Istead Rise Kent DA13 9JR

Drawing Number	project	originator	zone	level	type	role	number	rev
Layout ID							04	