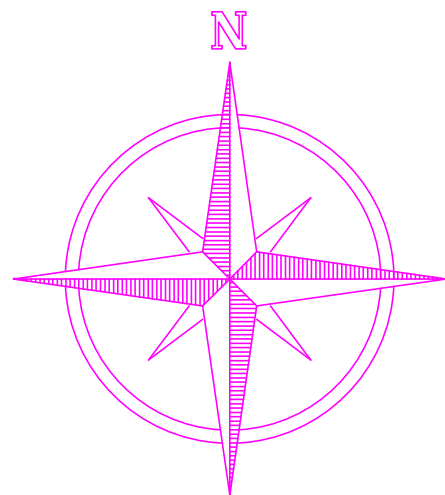
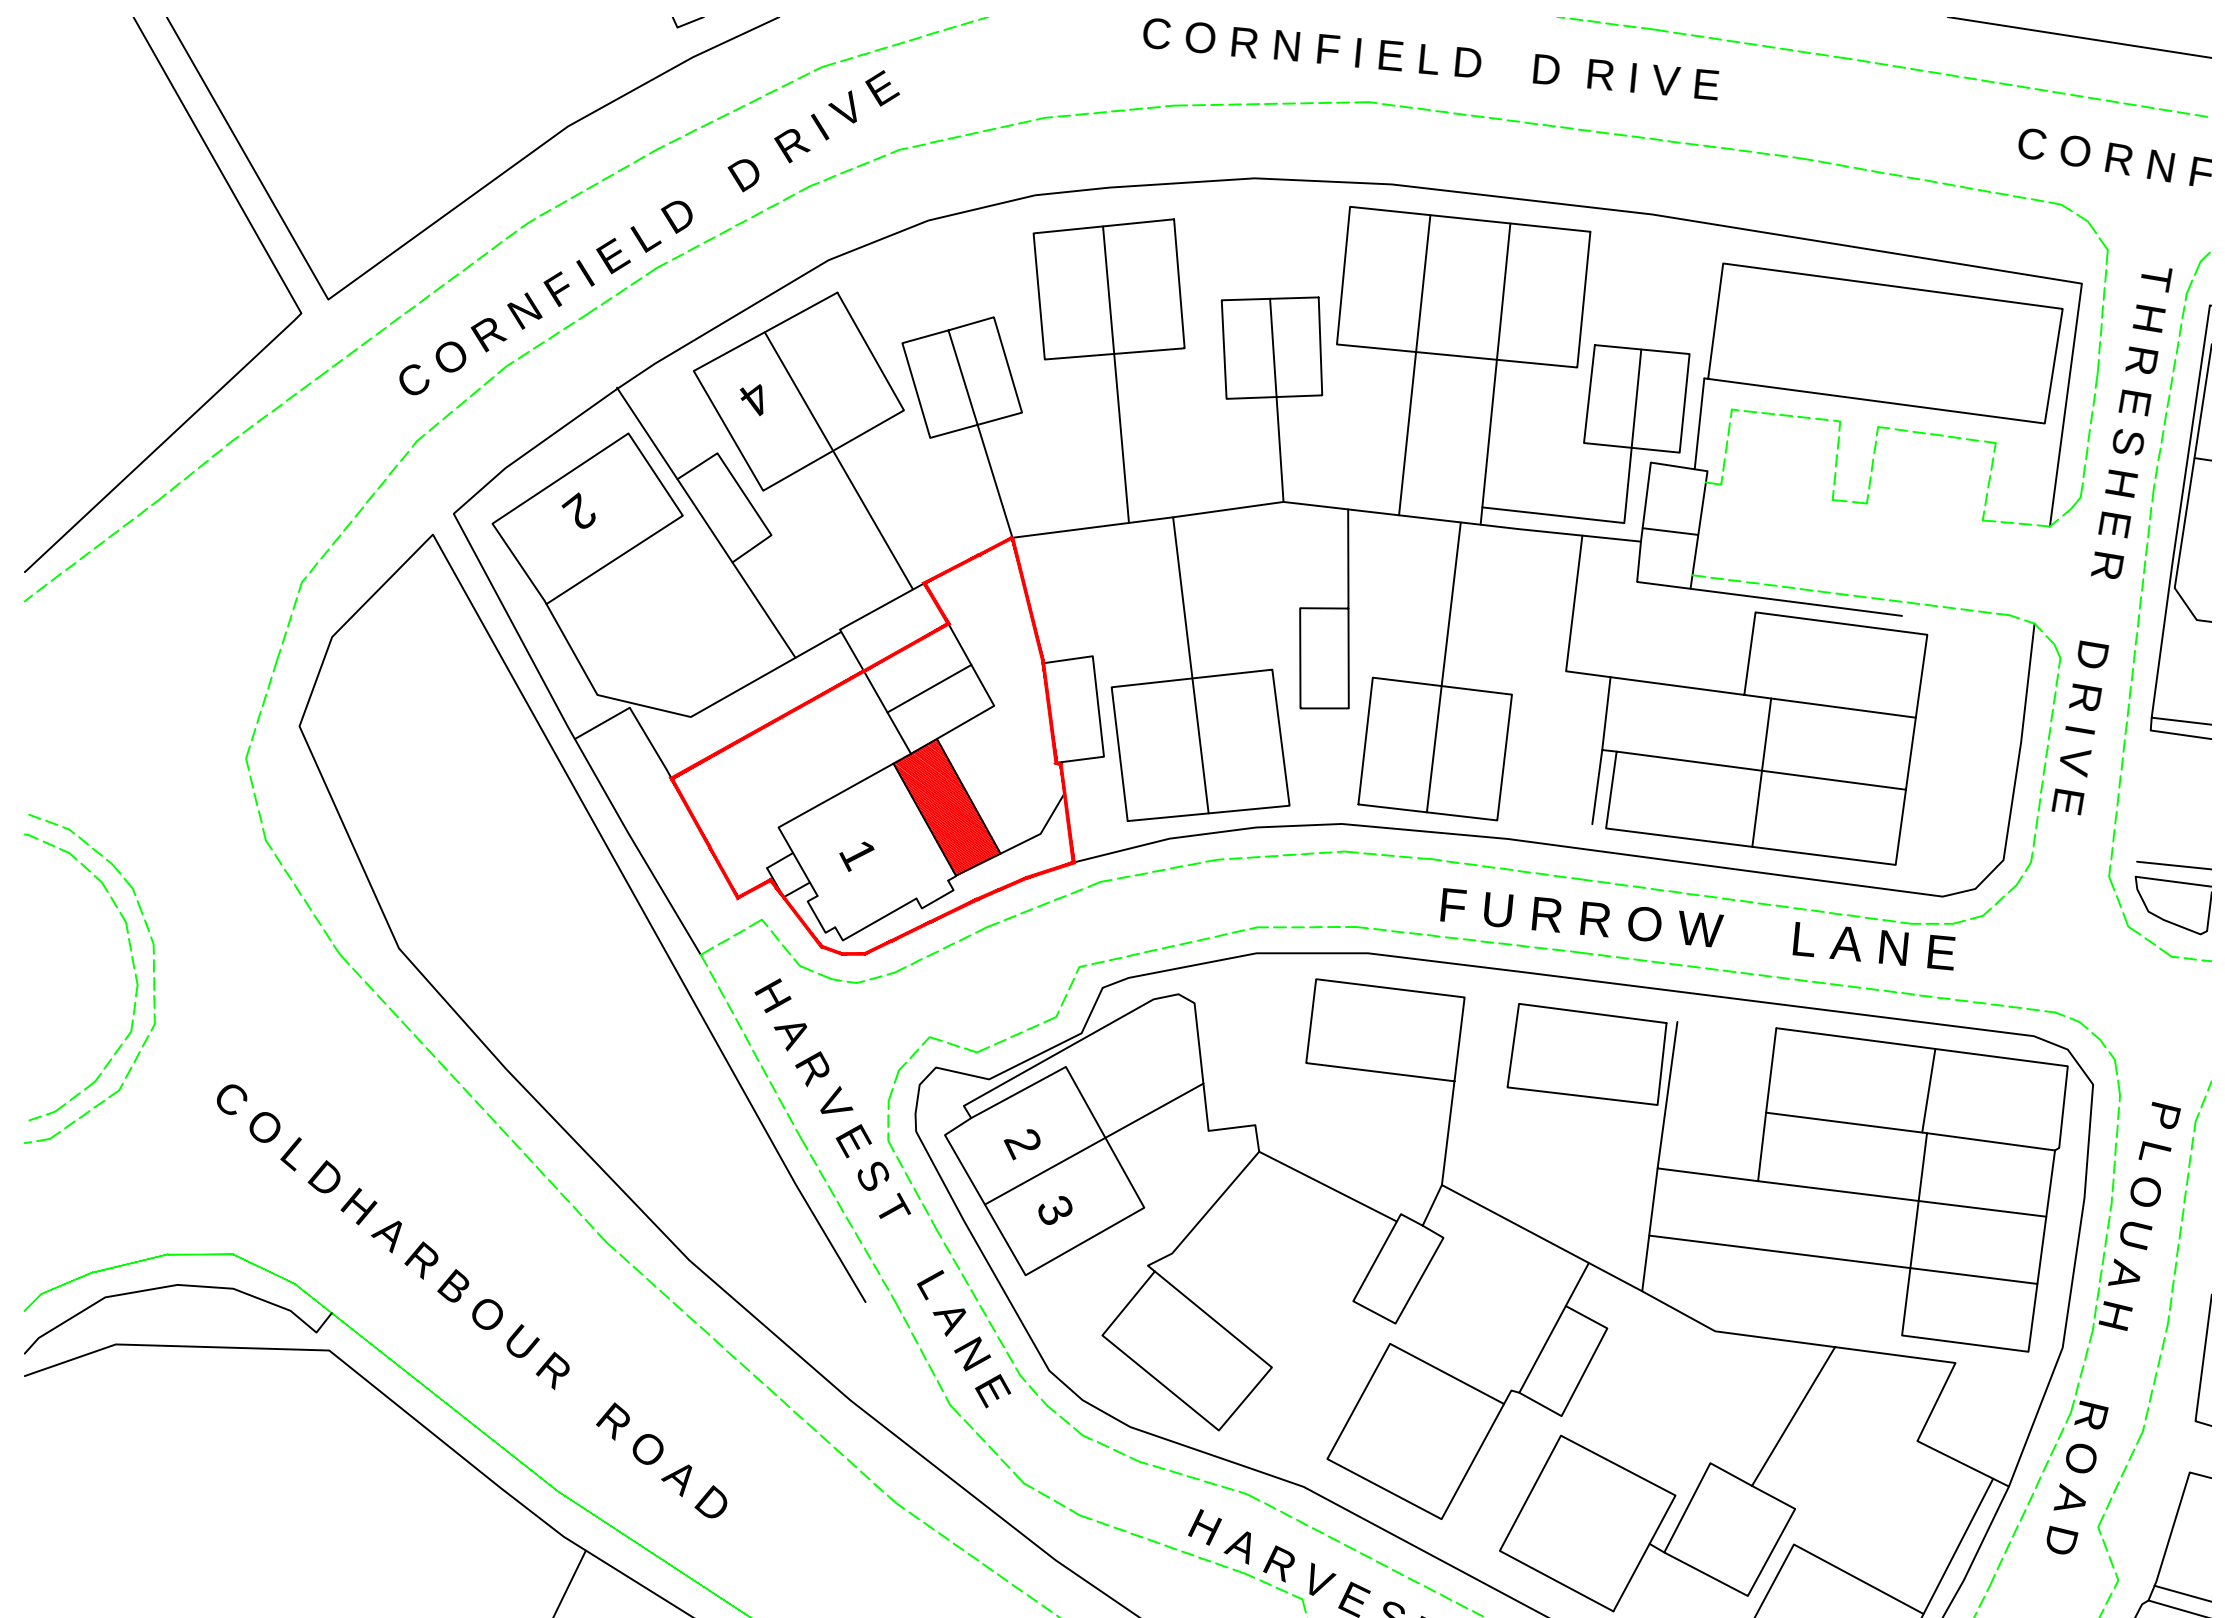


BLOCK PLAN
SCALE: 1:500

REFERENCE DRAWINGS		GENERAL NOTES This drawing is for planning use only do not use this drawing for any purpose other than that for which it was issued. Structural Design and Building Control Approval is required before construction commences. This drawing is subject to copyright do not reproduce this drawing without prior permission.				No	DATE	REVISION		BY	CHK	CONSULTANT		DRAWN	CLIENT/PROJECT		DRAWING No.
												 CIVIL ENGINEERS STRUCTURAL ENGINEERS ARCHITECTURAL DESIGNERS Contact: 07947249323	SH	1 Harvest Lane Gravesend Kent DA11 7GU		D10	
										A.R	SCALE: 1:500						
										PROJECT NO.	TITLE		DATE: 27-02-2023				
													BLOCK PLAN				