




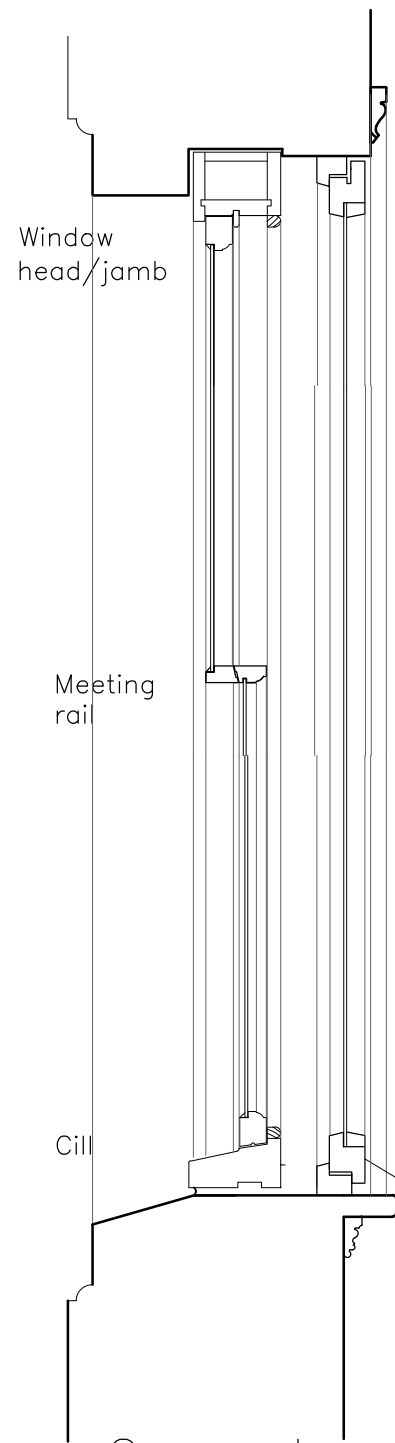

General detail

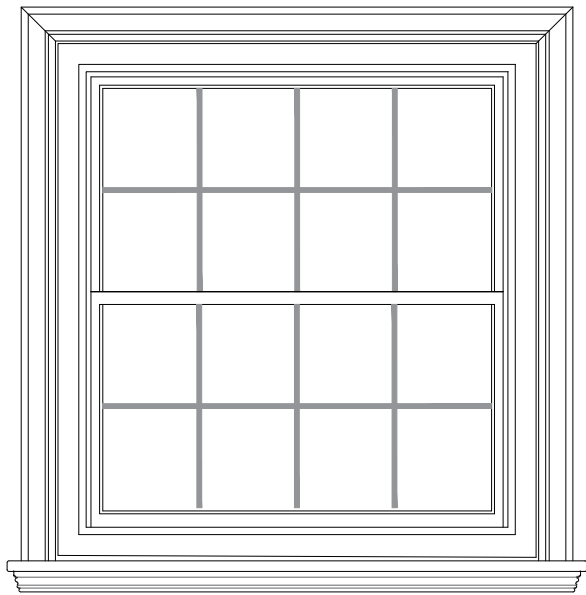

Proposed internal view of second floor windows

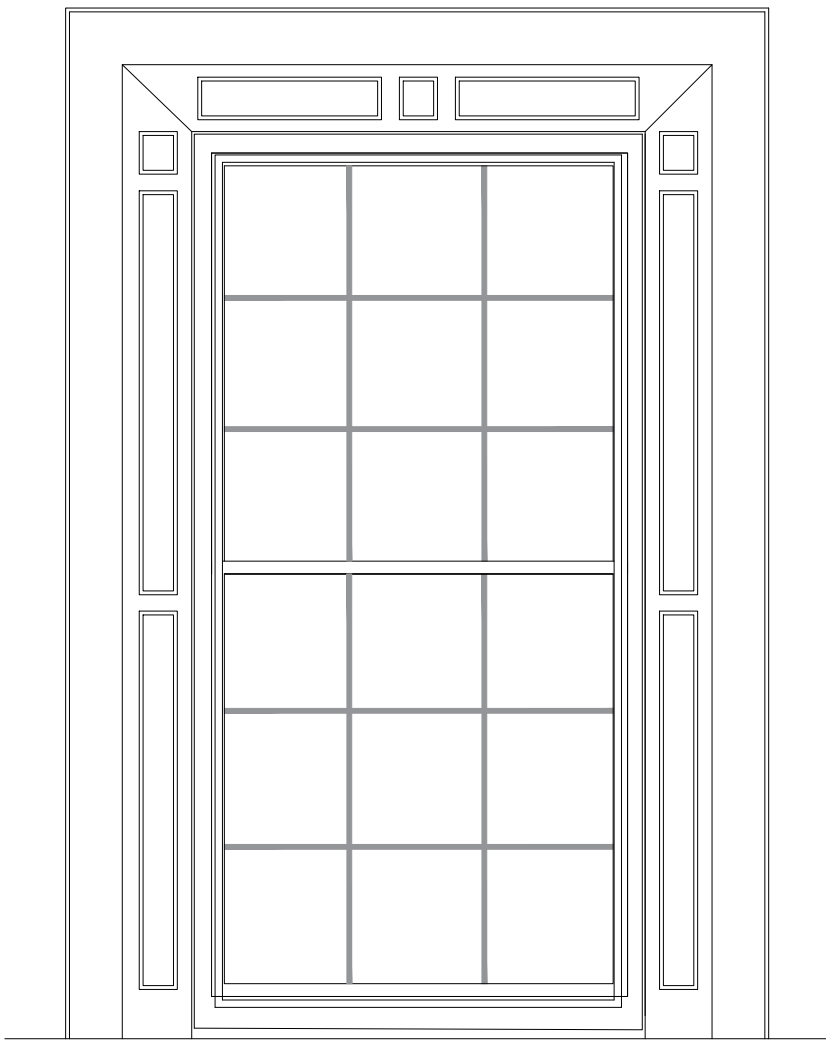


Proposed internal view of first floor sash windows

Existing single glazed sash windows with sound absorbing secondary glazing 43dB – 51dB

New hinged secondary glazing units inserted into recess of frame surround, wood or stone. All existing sash, casement & metal windows to be restored/repared & repainted. New secondary glazing to be fitted into reveals of the stone work or timber. Each window to be assessed & removable bespoke units installed during the course of the building works. No damage to occur to the original windows and surrounds.

REV B – Issued for planning & listed building consent – 23.01.2025
REV A – Issued for listed building consent – 20.09.2024

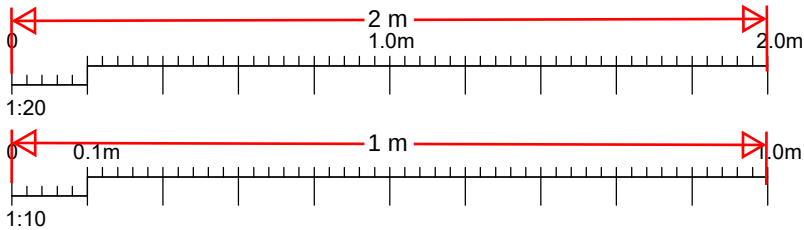

157 MILTON ROAD, GRAVESEND, DA12 2RG

PROPOSED CONVERSION OF UPPER FLOORS TO 3 X 2 BED FLATS & 1 X 1 BED FLAT.

PROPOSED SECONDARY GLAZING DETAILS

SCALE	1:10 & 1:20 @ A3		
DATE	SEP 2024	DRAWN BY	P.O.
CLIENT			
DRAWING NO.	821 – 11		REV. B

OLSON DESIGN GROUP
INTERIOR & ARCHITECTURAL DESIGN

PILGRIMS COTTAGE PILGRIMS WAY
WESTWELL ASHFORD KENT TN25 4NQ
pennyolson7@hotmail.com
07788972736