



Notes / Specification



1. DRAWINGS ARE FOR PLANNING PURPOSES ONLY.
2. ALL MEASUREMENTS WITHIN THIS DOCUMENT ARE FOR DESIGN PURPOSES ONLY TO DETERMINE BEAM SIZE.
3. THE BUILDER IS ADVISED TO DOUBLE CHECK MEASUREMENTS ON SITE AND REPORT ANY DISCREPANCIES TO THE DESIGN ENGINEER PRIOR TO ORDERING MATERIALS.
4. THE DESIGN ENGINEER DOES NOT ACCEPT ANY RESPONSIBILITY FOR MATERIALS INCORRECTLY ORDERED.
5. DO NOT SCALE FROM THIS DRAWING.
THESE DRAWINGS ARE THE COPYRIGHT OF RICHARD CAINE LIMITED

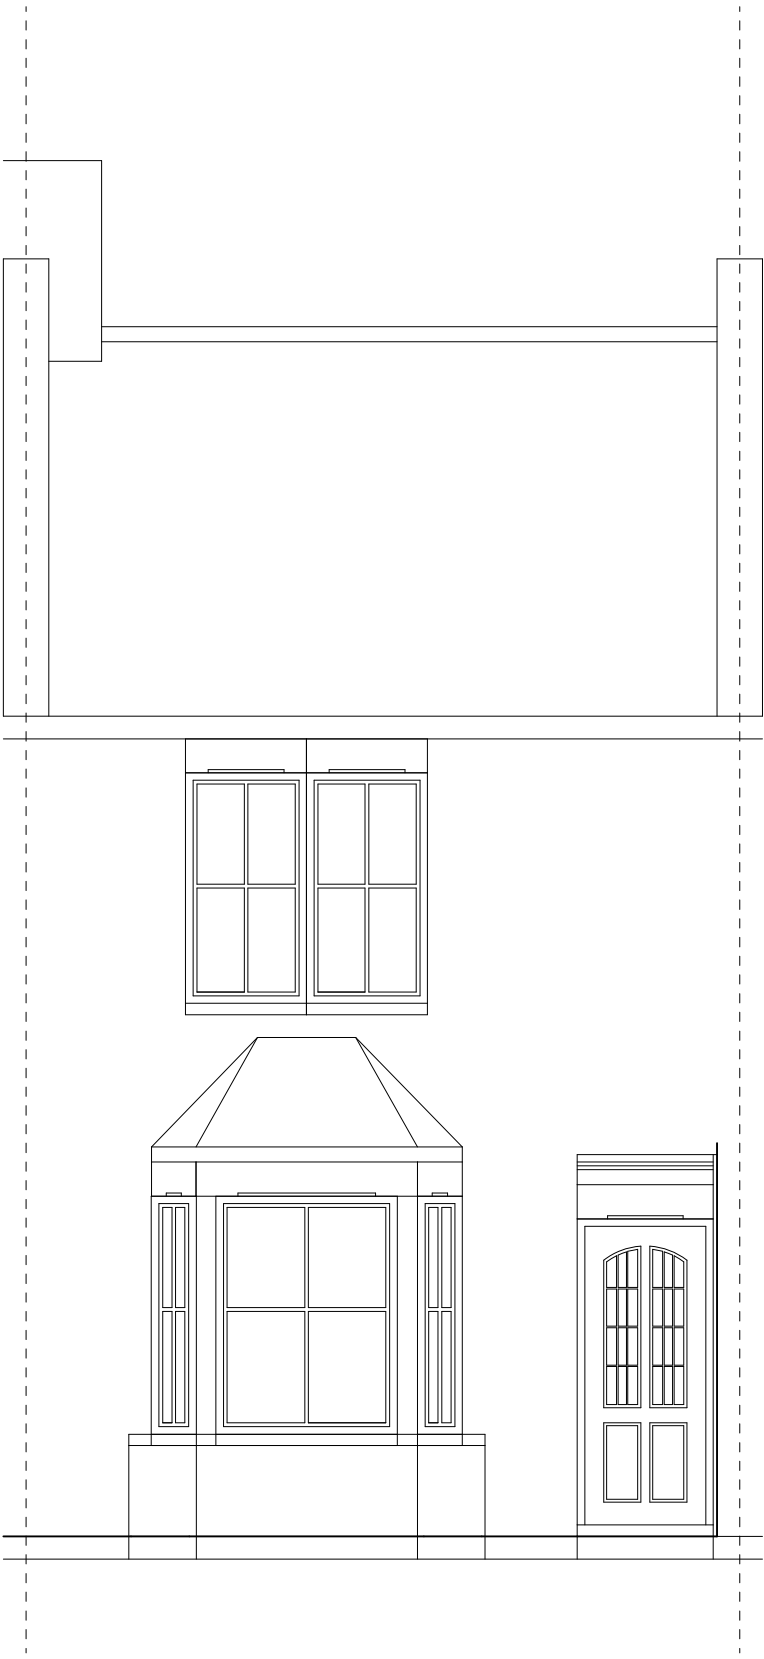


FRONT (WEST) ELEVATION

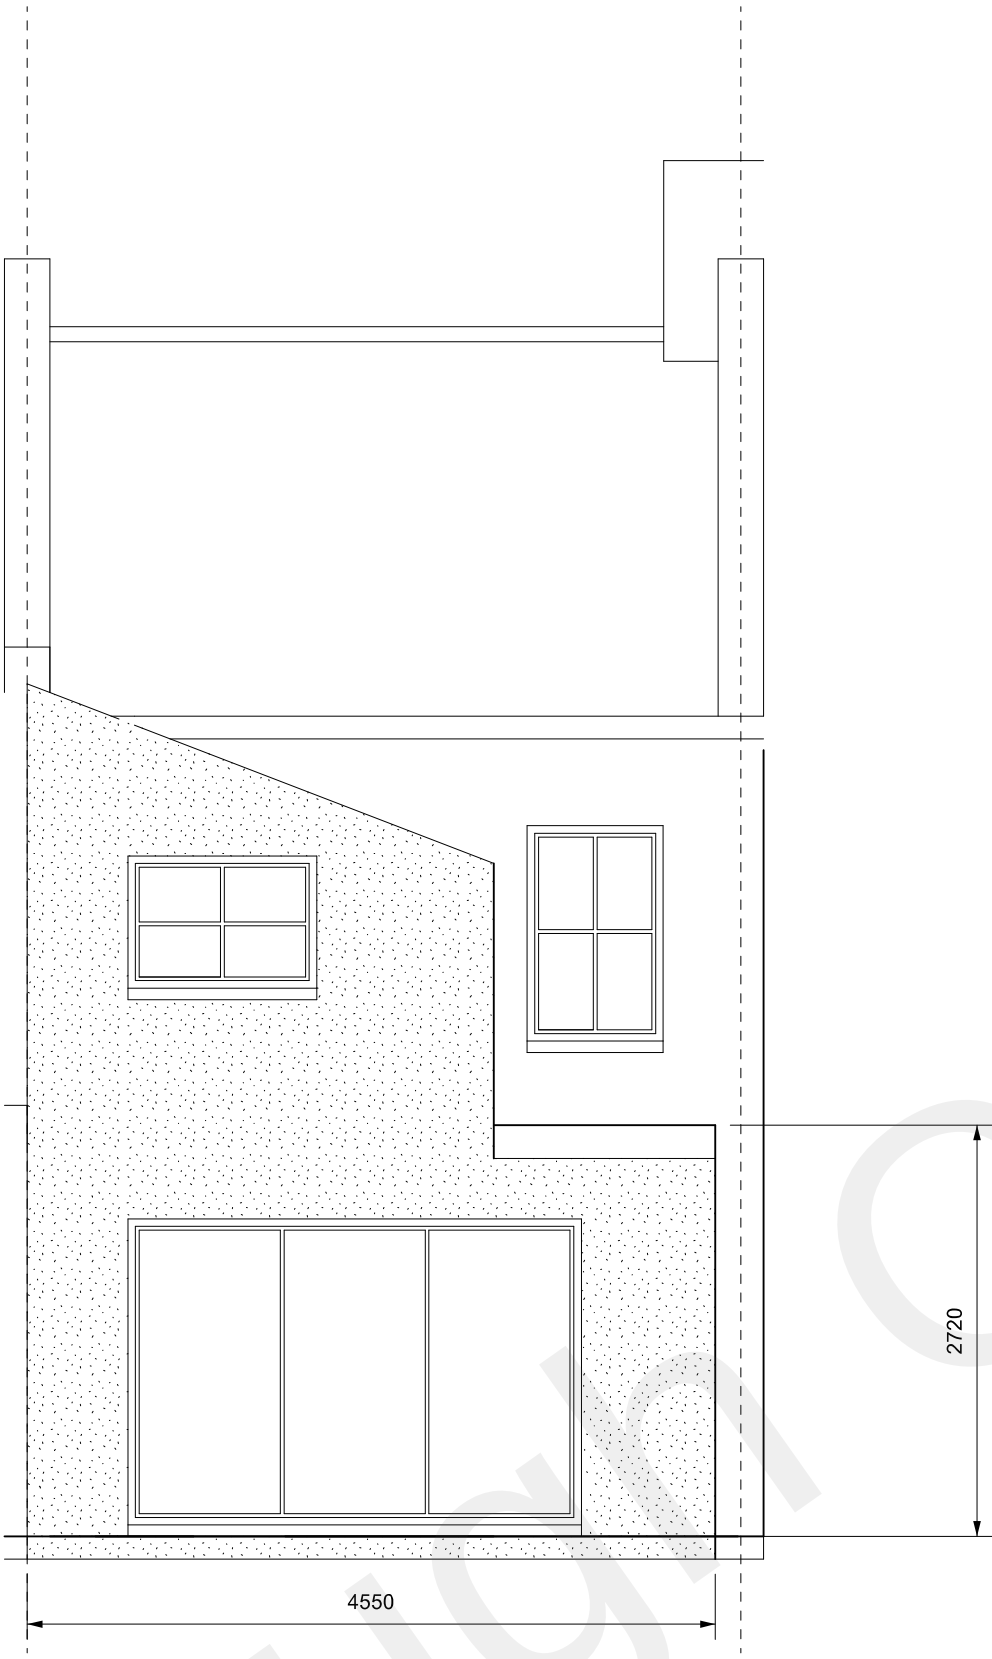

REAR (EAST) ELEVATION

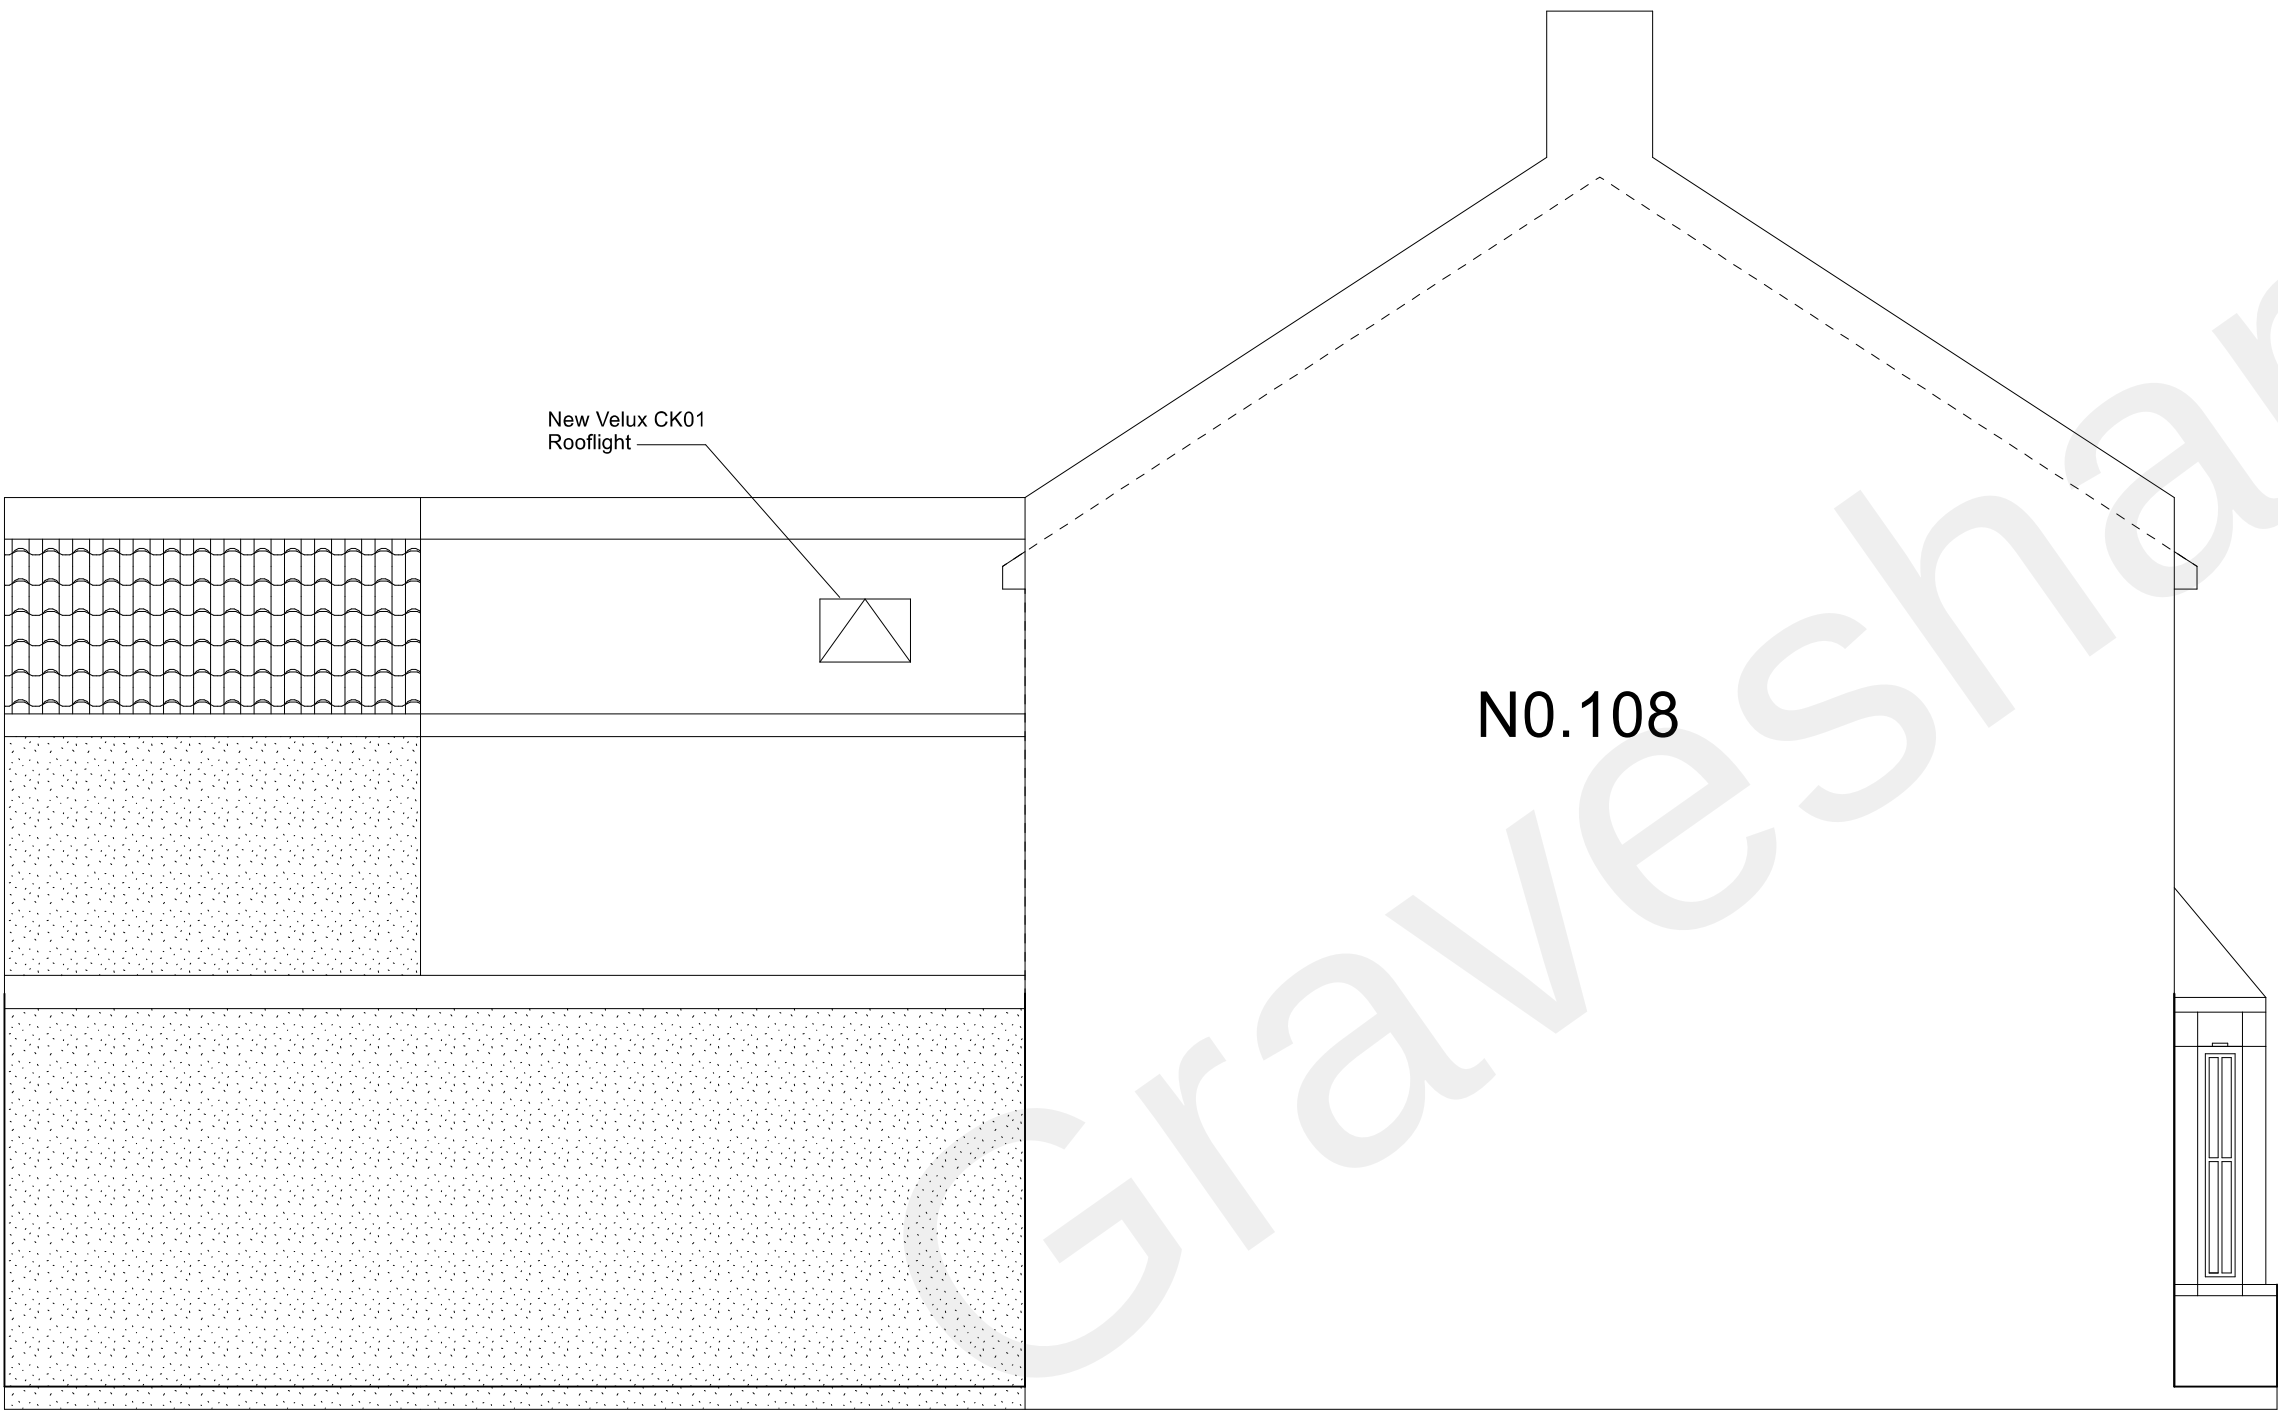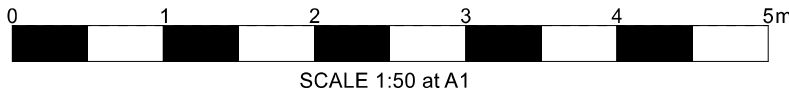

SIDE (NORTH) ELEVATION

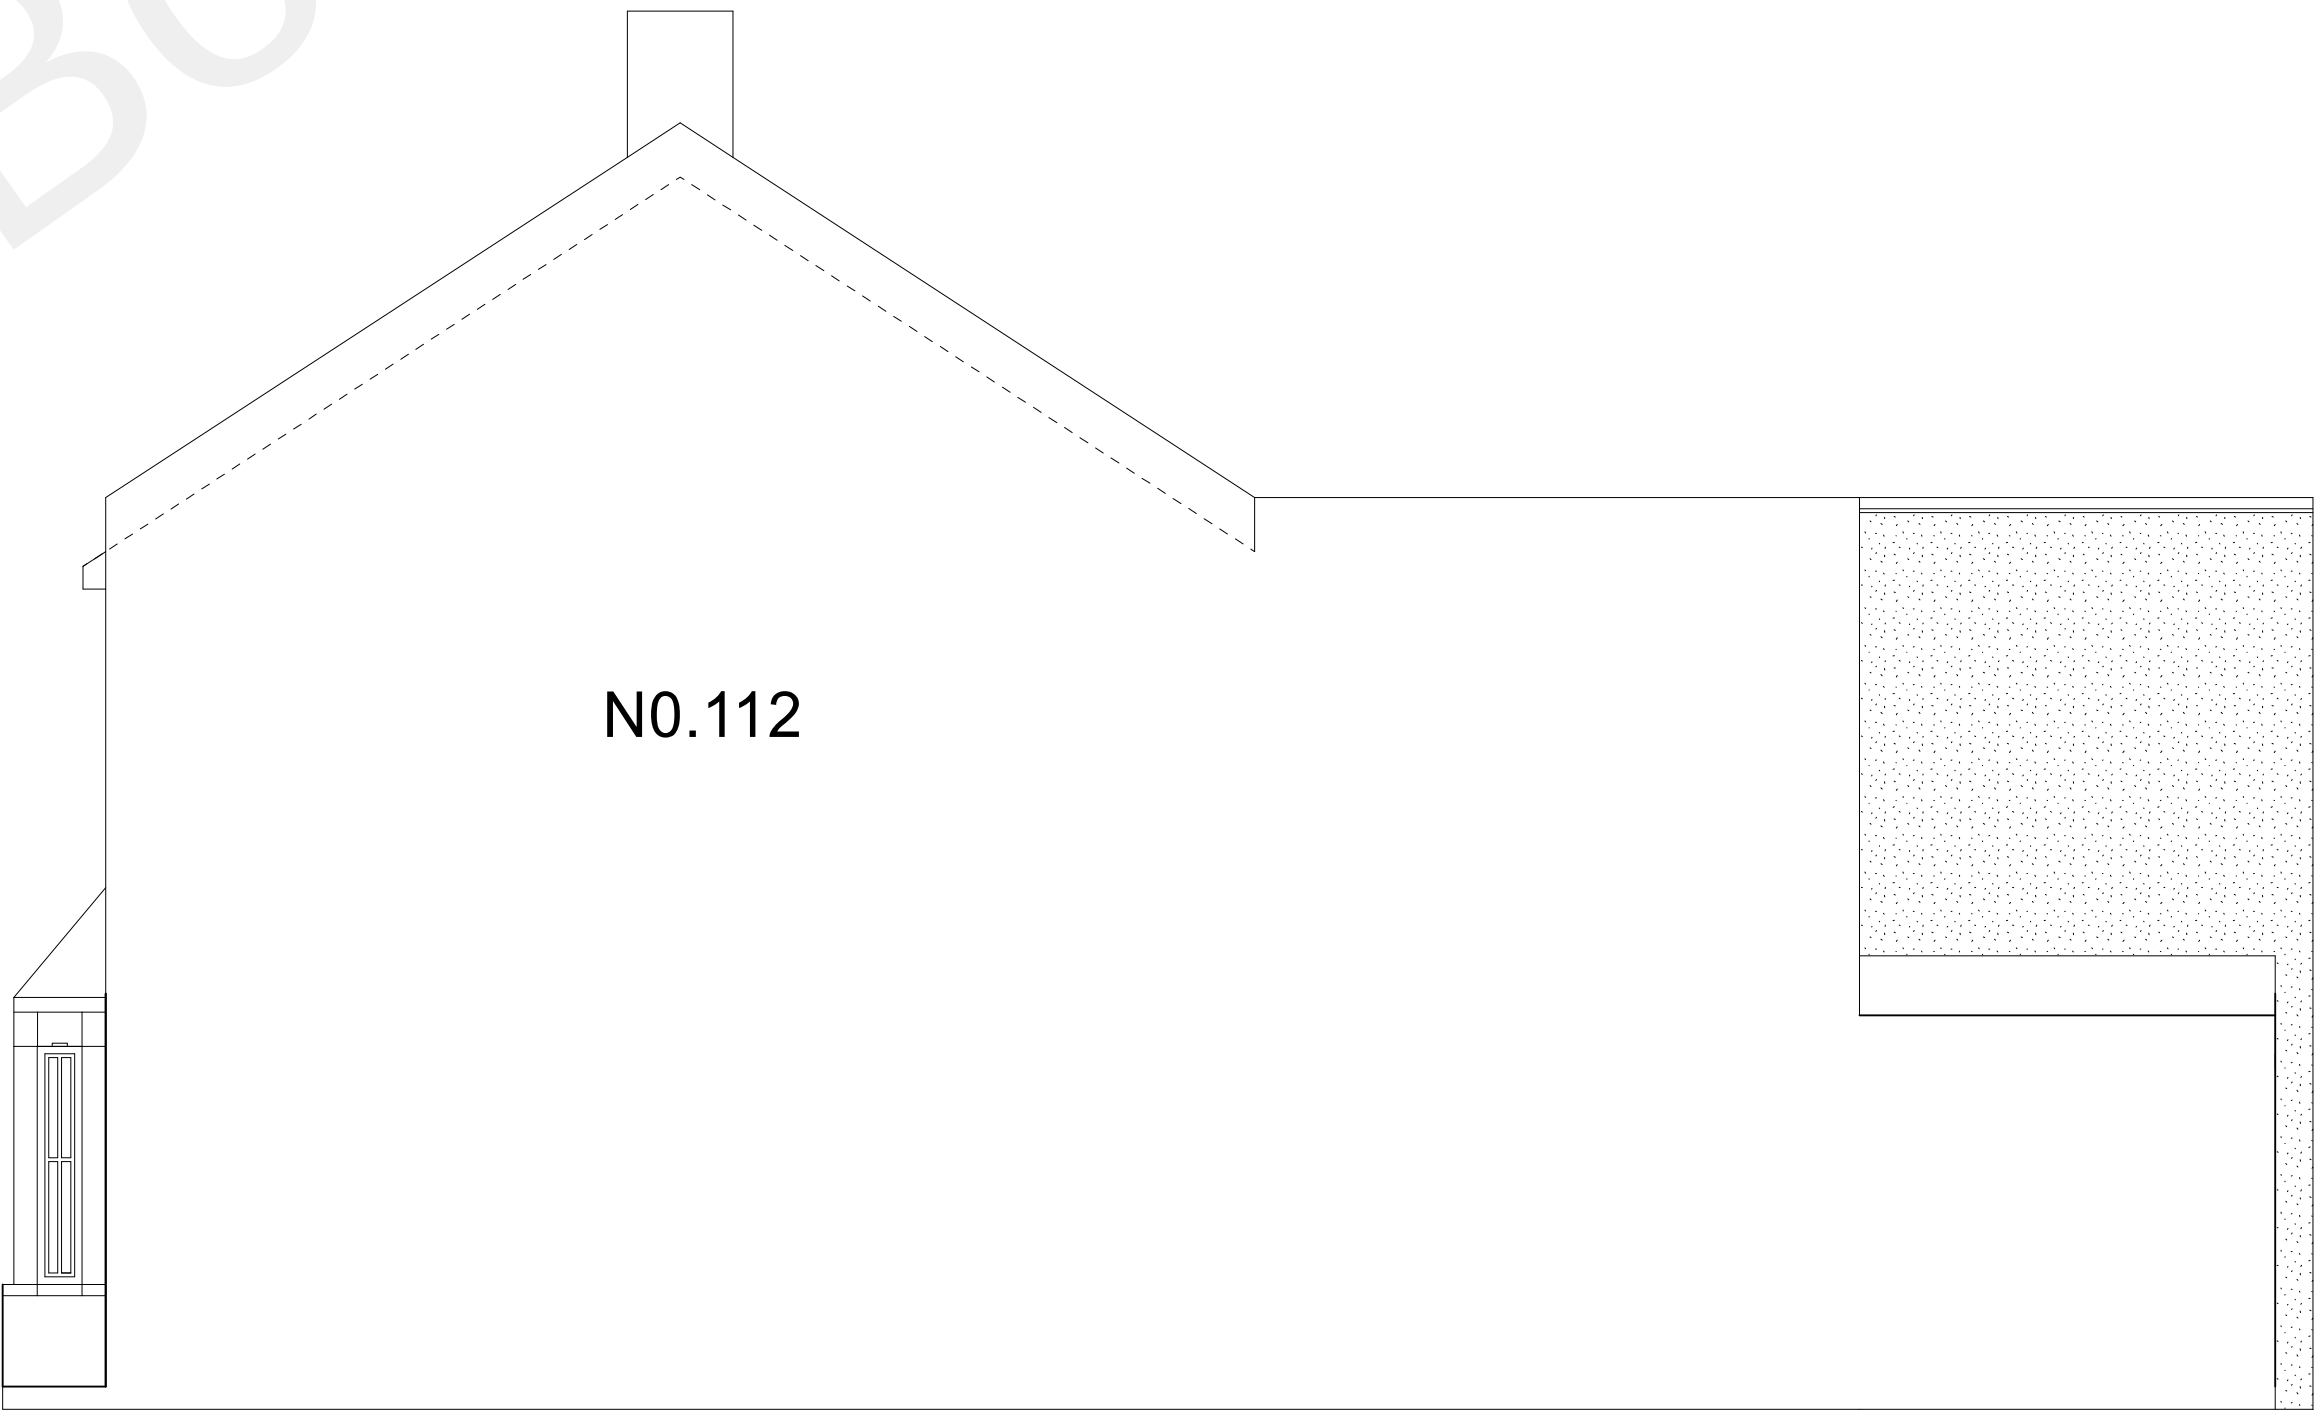

SIDE (SOUTH) ELEVATION

TBT DESIGN SERVICE 97 Primrose Drive, Aylesford, Kent, ME20 6EH T: 07916693573 E: designservice2017@outlook.com	
client Mr Gath 110 Singlewell Road, Gravesend	
project Two storey Rear Extension	
drawing title Proposed Elevations	drawing no. 1171 Proposed Elevations REV A
drawing scales 1:50 - A1	RC
date August 2021	
PLANNING	